# PROPOSED SITE PLAN

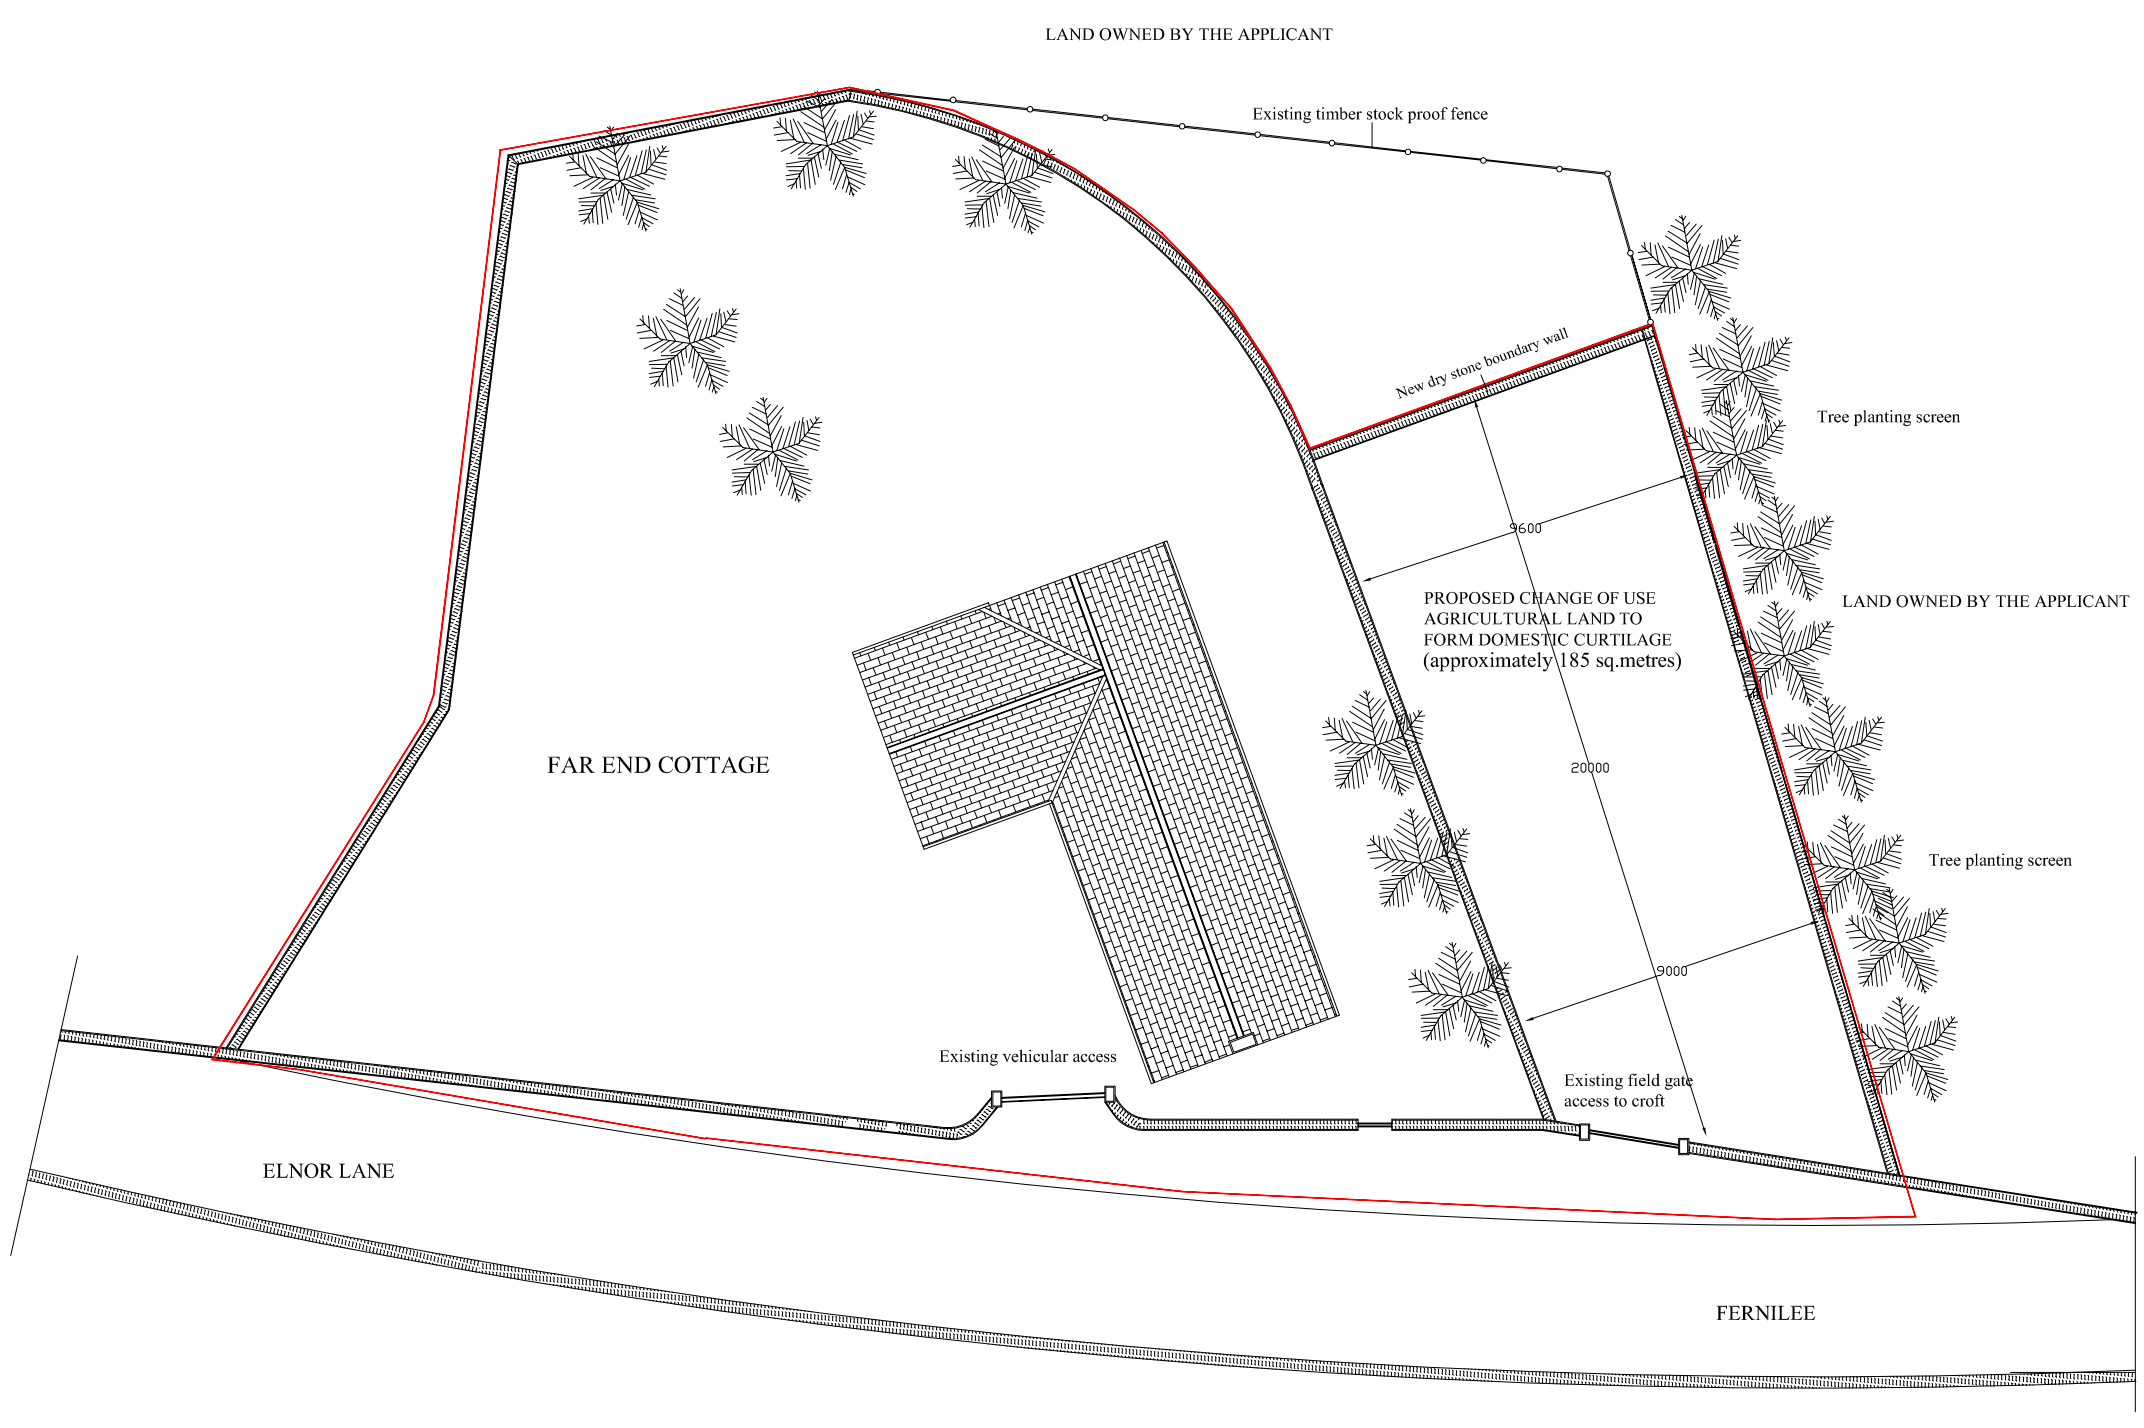


PROPOSED CHANGE OF USE OF LAND
AND CONSTRUCTION OF NEW GARAGE
at
FAR END COTTAGE,
FERNILEE,
WHALEY BRIDGE,
HIGH PEAK
for
MR. M. SHUKER.

BOUNDARY OF PROPERTY

SCALE 1:200

DRAWING NO. 02