THE PROJECTED STREET SCENE

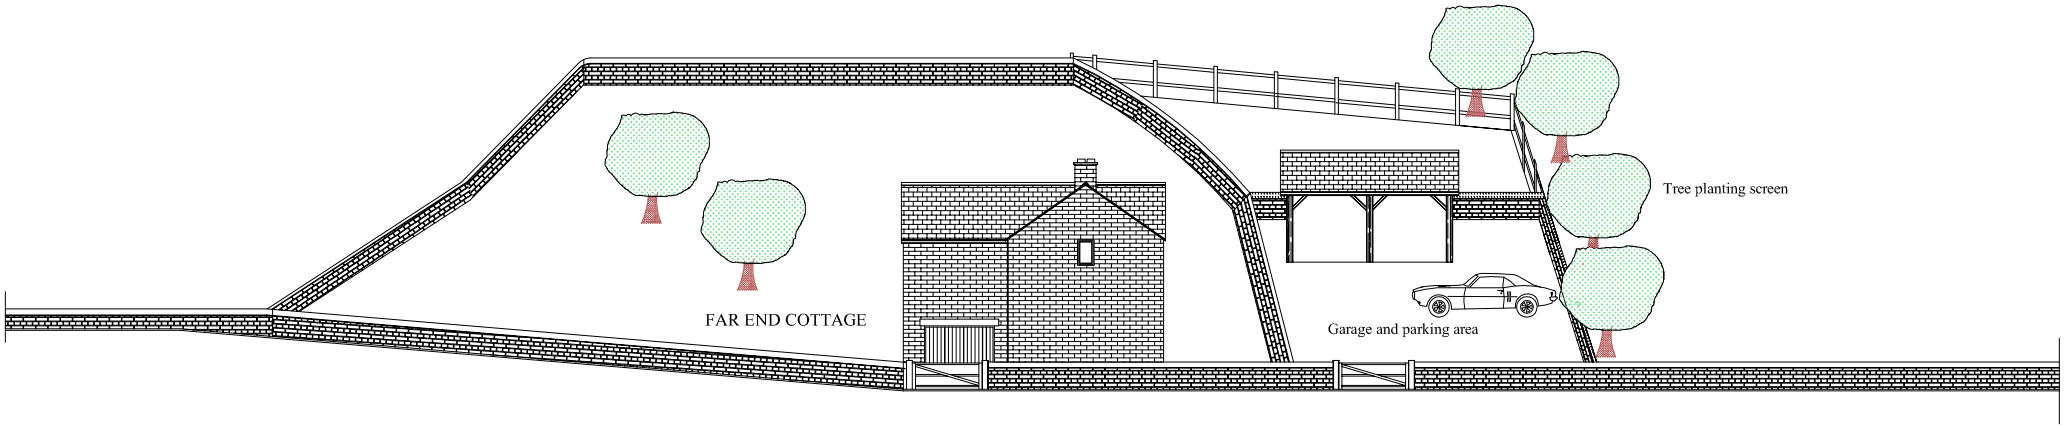

SCALE 1:250

SKETCH PLAN-DRAWING NO. 0 5