

This gable in natural stone

Proposed Front Elevation

0 5 10m

Do not scale drawings
Drawings for planning purposes only

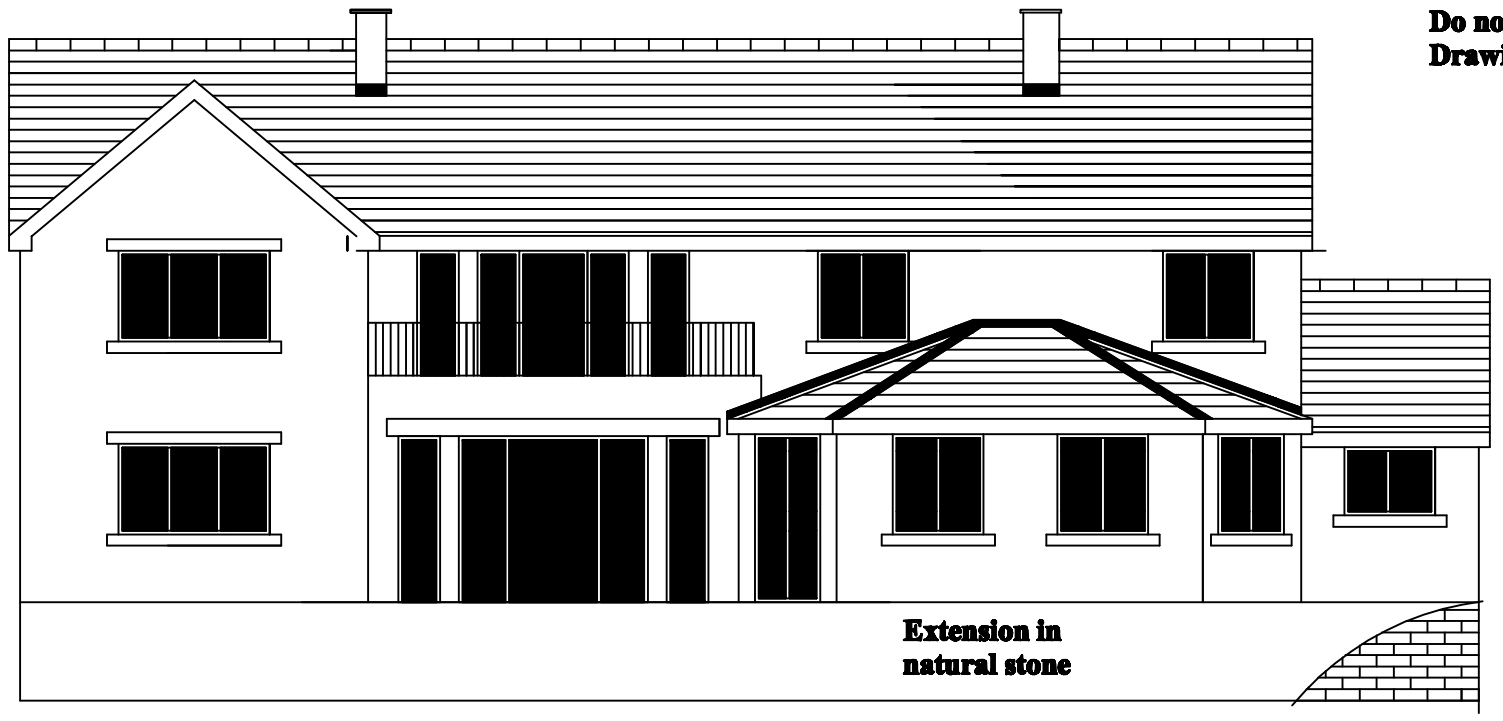

Side and rear walls rendered and dashed

Extension in natural stone

Proposed Rear Elevation

DO NOT SCALE OFF THIS DRAWING

Notes:

Rev	Date	Initials	Description

STRUCTURAL AND TECHNICAL SYSTEMS

◆ CONSULTANT STRUCTURAL ENGINEERS & SURVEYORS

◆ PROJECT MANAGERS ◆ PLANNING SUPERVISORS

96, Green Lane, Buxton, Derbyshire, SK17 9DJ
Telephone: 01298 71761
Mobile: 07973 711589
Email: enquiries@strutech.co.uk
Website: www.structuralconsultants.co.uk

Job: 3, Watford Rd
Buxton

Client:

Drg. Title
Proposed elevations

Drawn	Date	Scale
	Nov 2010	1:100 @ A3
Rev.	Job No.	Drg. No.
	Watford Rd	051110PP4