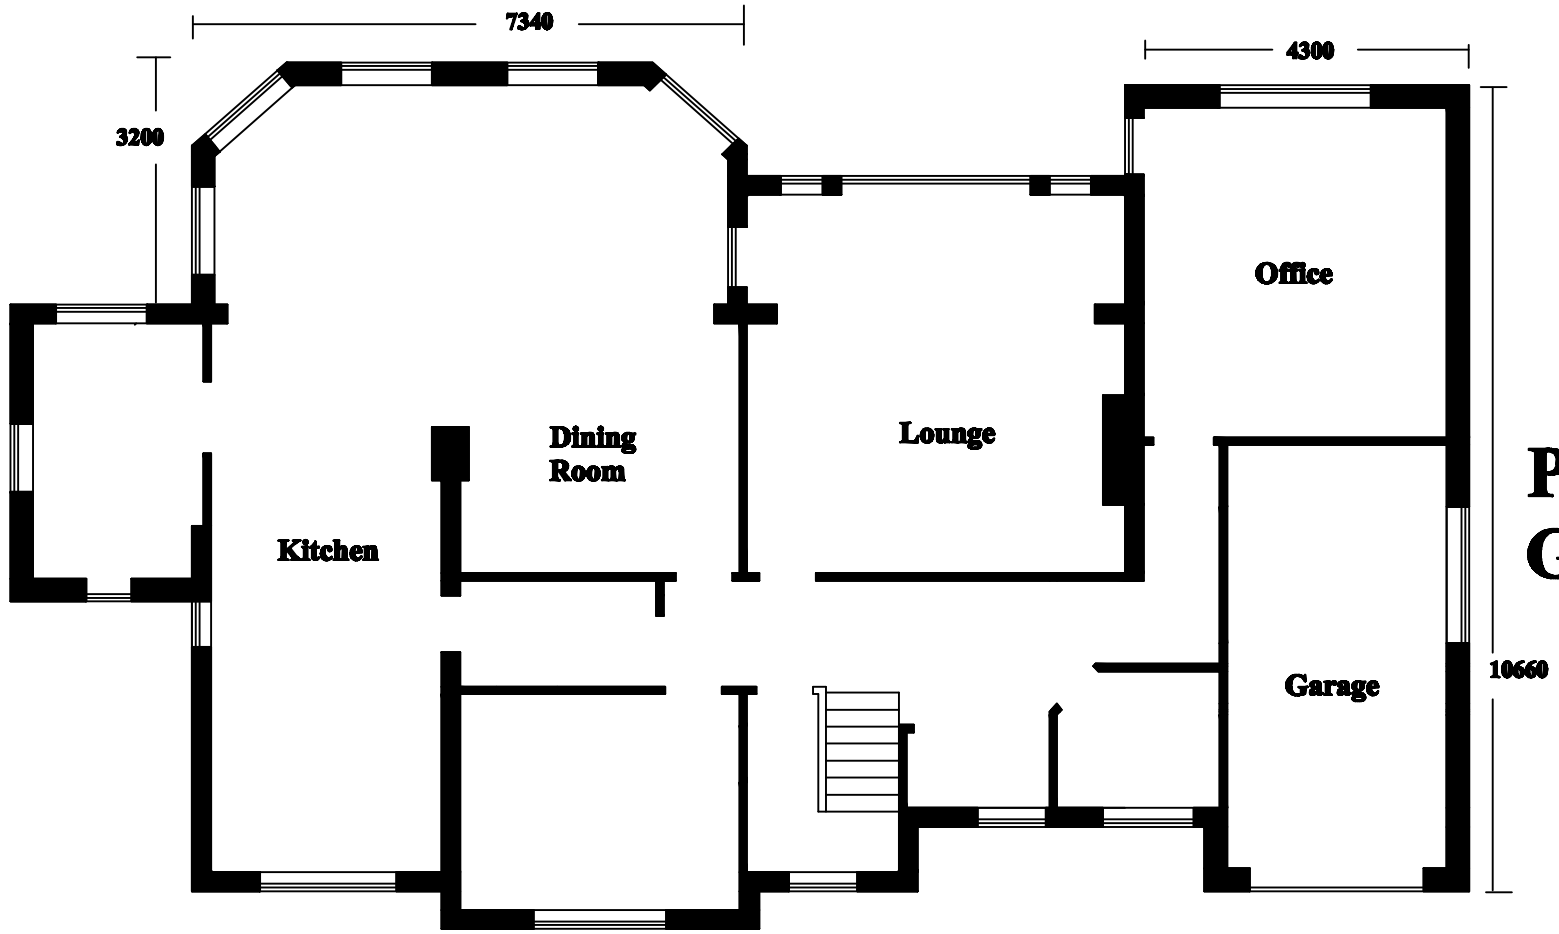

Proposed Ground Floor

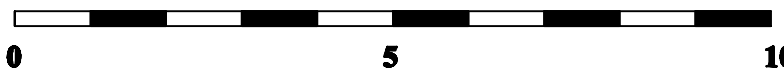

Do not scale drawings
Drawings for planning purposes only

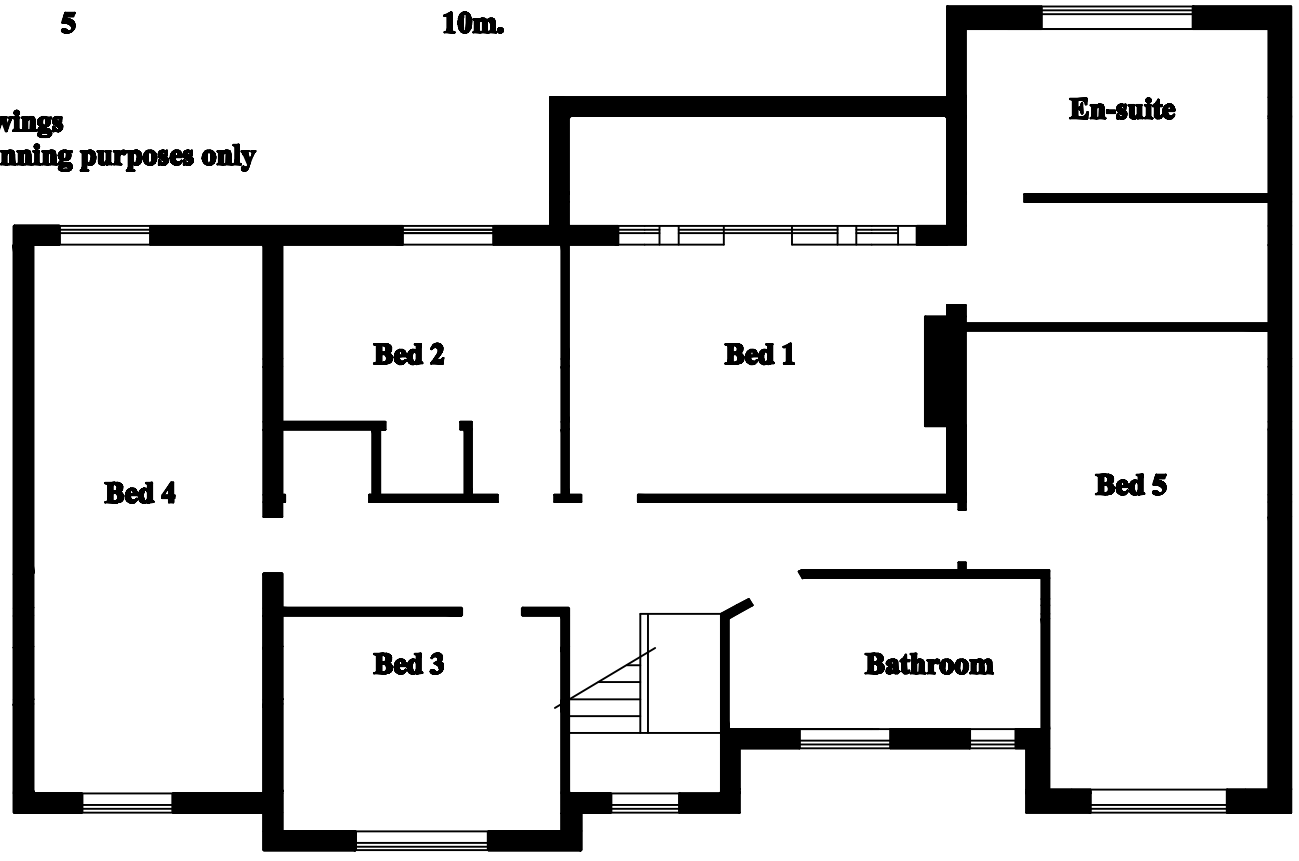

Proposed First Floor

DO NOT SCALE OFF THIS DRAWING

Notes:

Rev	Date	Initials	Description

STRUCTURAL AND TECHNICAL SYSTEMS
◆ CONSULTANT STRUCTURAL ENGINEERS & SURVEYORS
◆ PROJECT MANAGERS ◆ PLANNING SUPERVISORS
96, Green Lane, Buxton, Derbyshire, SK17 9DJ
Telephone: 01298 71761
Mobile: 07973 711589
Email: enquiries@strutech.co.uk
Website: www.structuralconsultants.co.uk

Job: 3, Watford Rd
Buxton

Client:

Drg. Title: Proposed plans

Drawn	Date	Scale
	Oct 2010	1:100 @ A3
Rev.	Job No.	Drg. No.
	Watford Rd	051110PP3