Sign S1

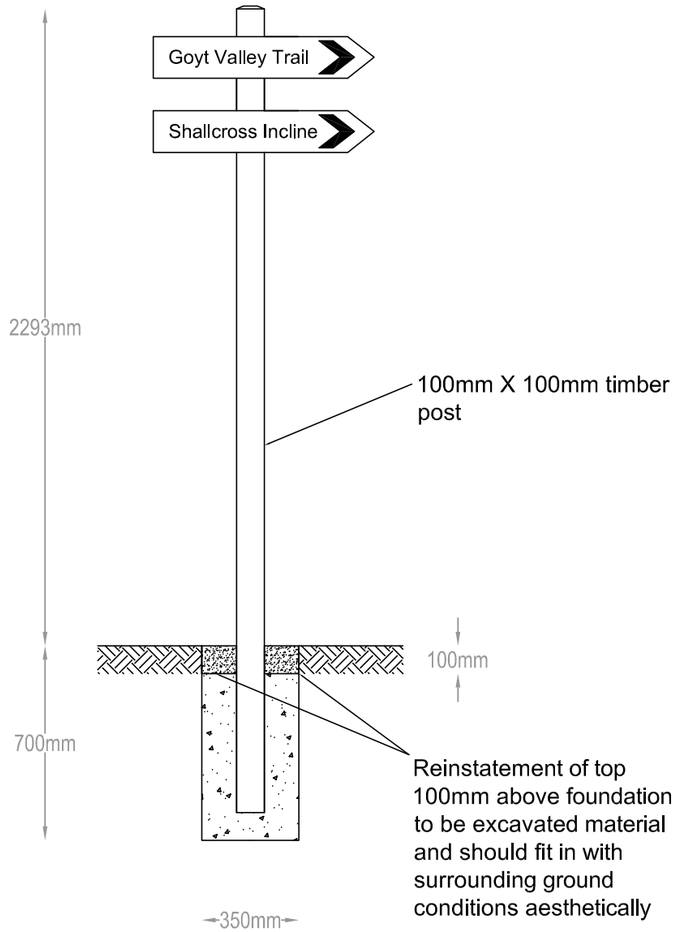

Sign S2

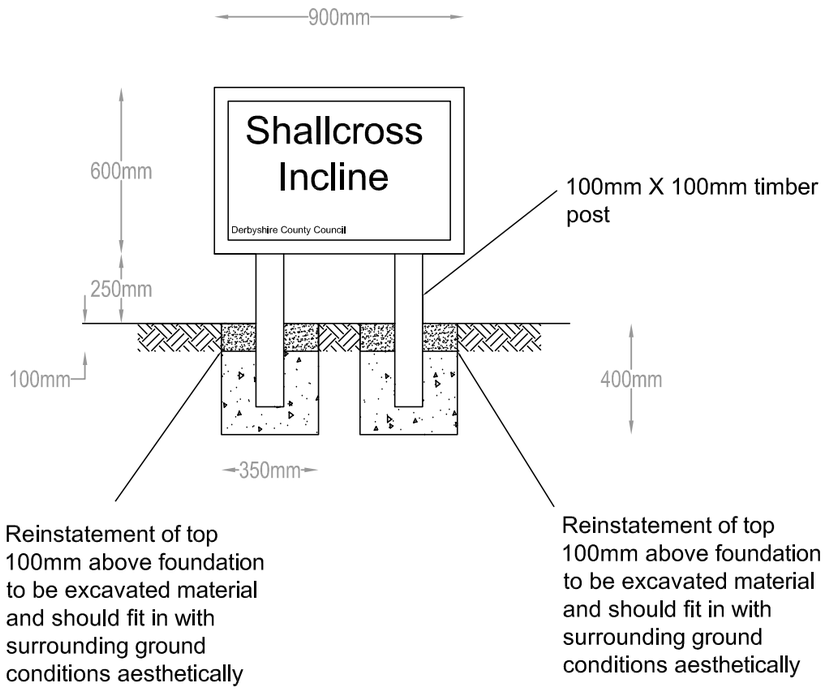

N

This map is based upon Ordnance Survey material with the permission of Ordnance Survey on behalf of the Controller of Her Majesty's Stationery Office © Crown Copyright. Unauthorised reproduction infringes Crown copyright and may lead to prosecution or civil proceedings. Derbyshire County Council LA076554 2006.

NOTE

ALL DIMENSIONS ARE GIVEN IN MILLIMETRES

AMENDMENT DETAILS	BY	CHKD	APVD	DATE	NO.

ORIGINAL DRAWING SIZE 420 x 297 (A3)

DERBYSHIRE County Council

IAN STEPHENSON
Strategic Director – Environmental Services

DERBYSHIRE CONSULTING ENGINEERS

DRAWN	CHECKED	APPROVED
A SPENCER	A MEHTA	P STOREY
Date 08/07/10	Date 13/08/10	Date 13/08/10

PROJECT TITLE
SHALLCROSS INCLINE
RECLAMATION SCHEME

DRAWING TITLE
PROPOSED ROUTE SIGNAGE

DCE Project Reference No. 9316

Drawing Number 9000/M22

SCALE 1:20

XREFS:

COMPUTER REFERENCE : K:\Environment-and-Transport\Reclamation\9316 Shallcross Incline – Whaley Bridge\Drawings\AutoCAD Drawings\Planning Drgs\9000-M22- PROPOSED ROUTE SIGNAGE.dwg