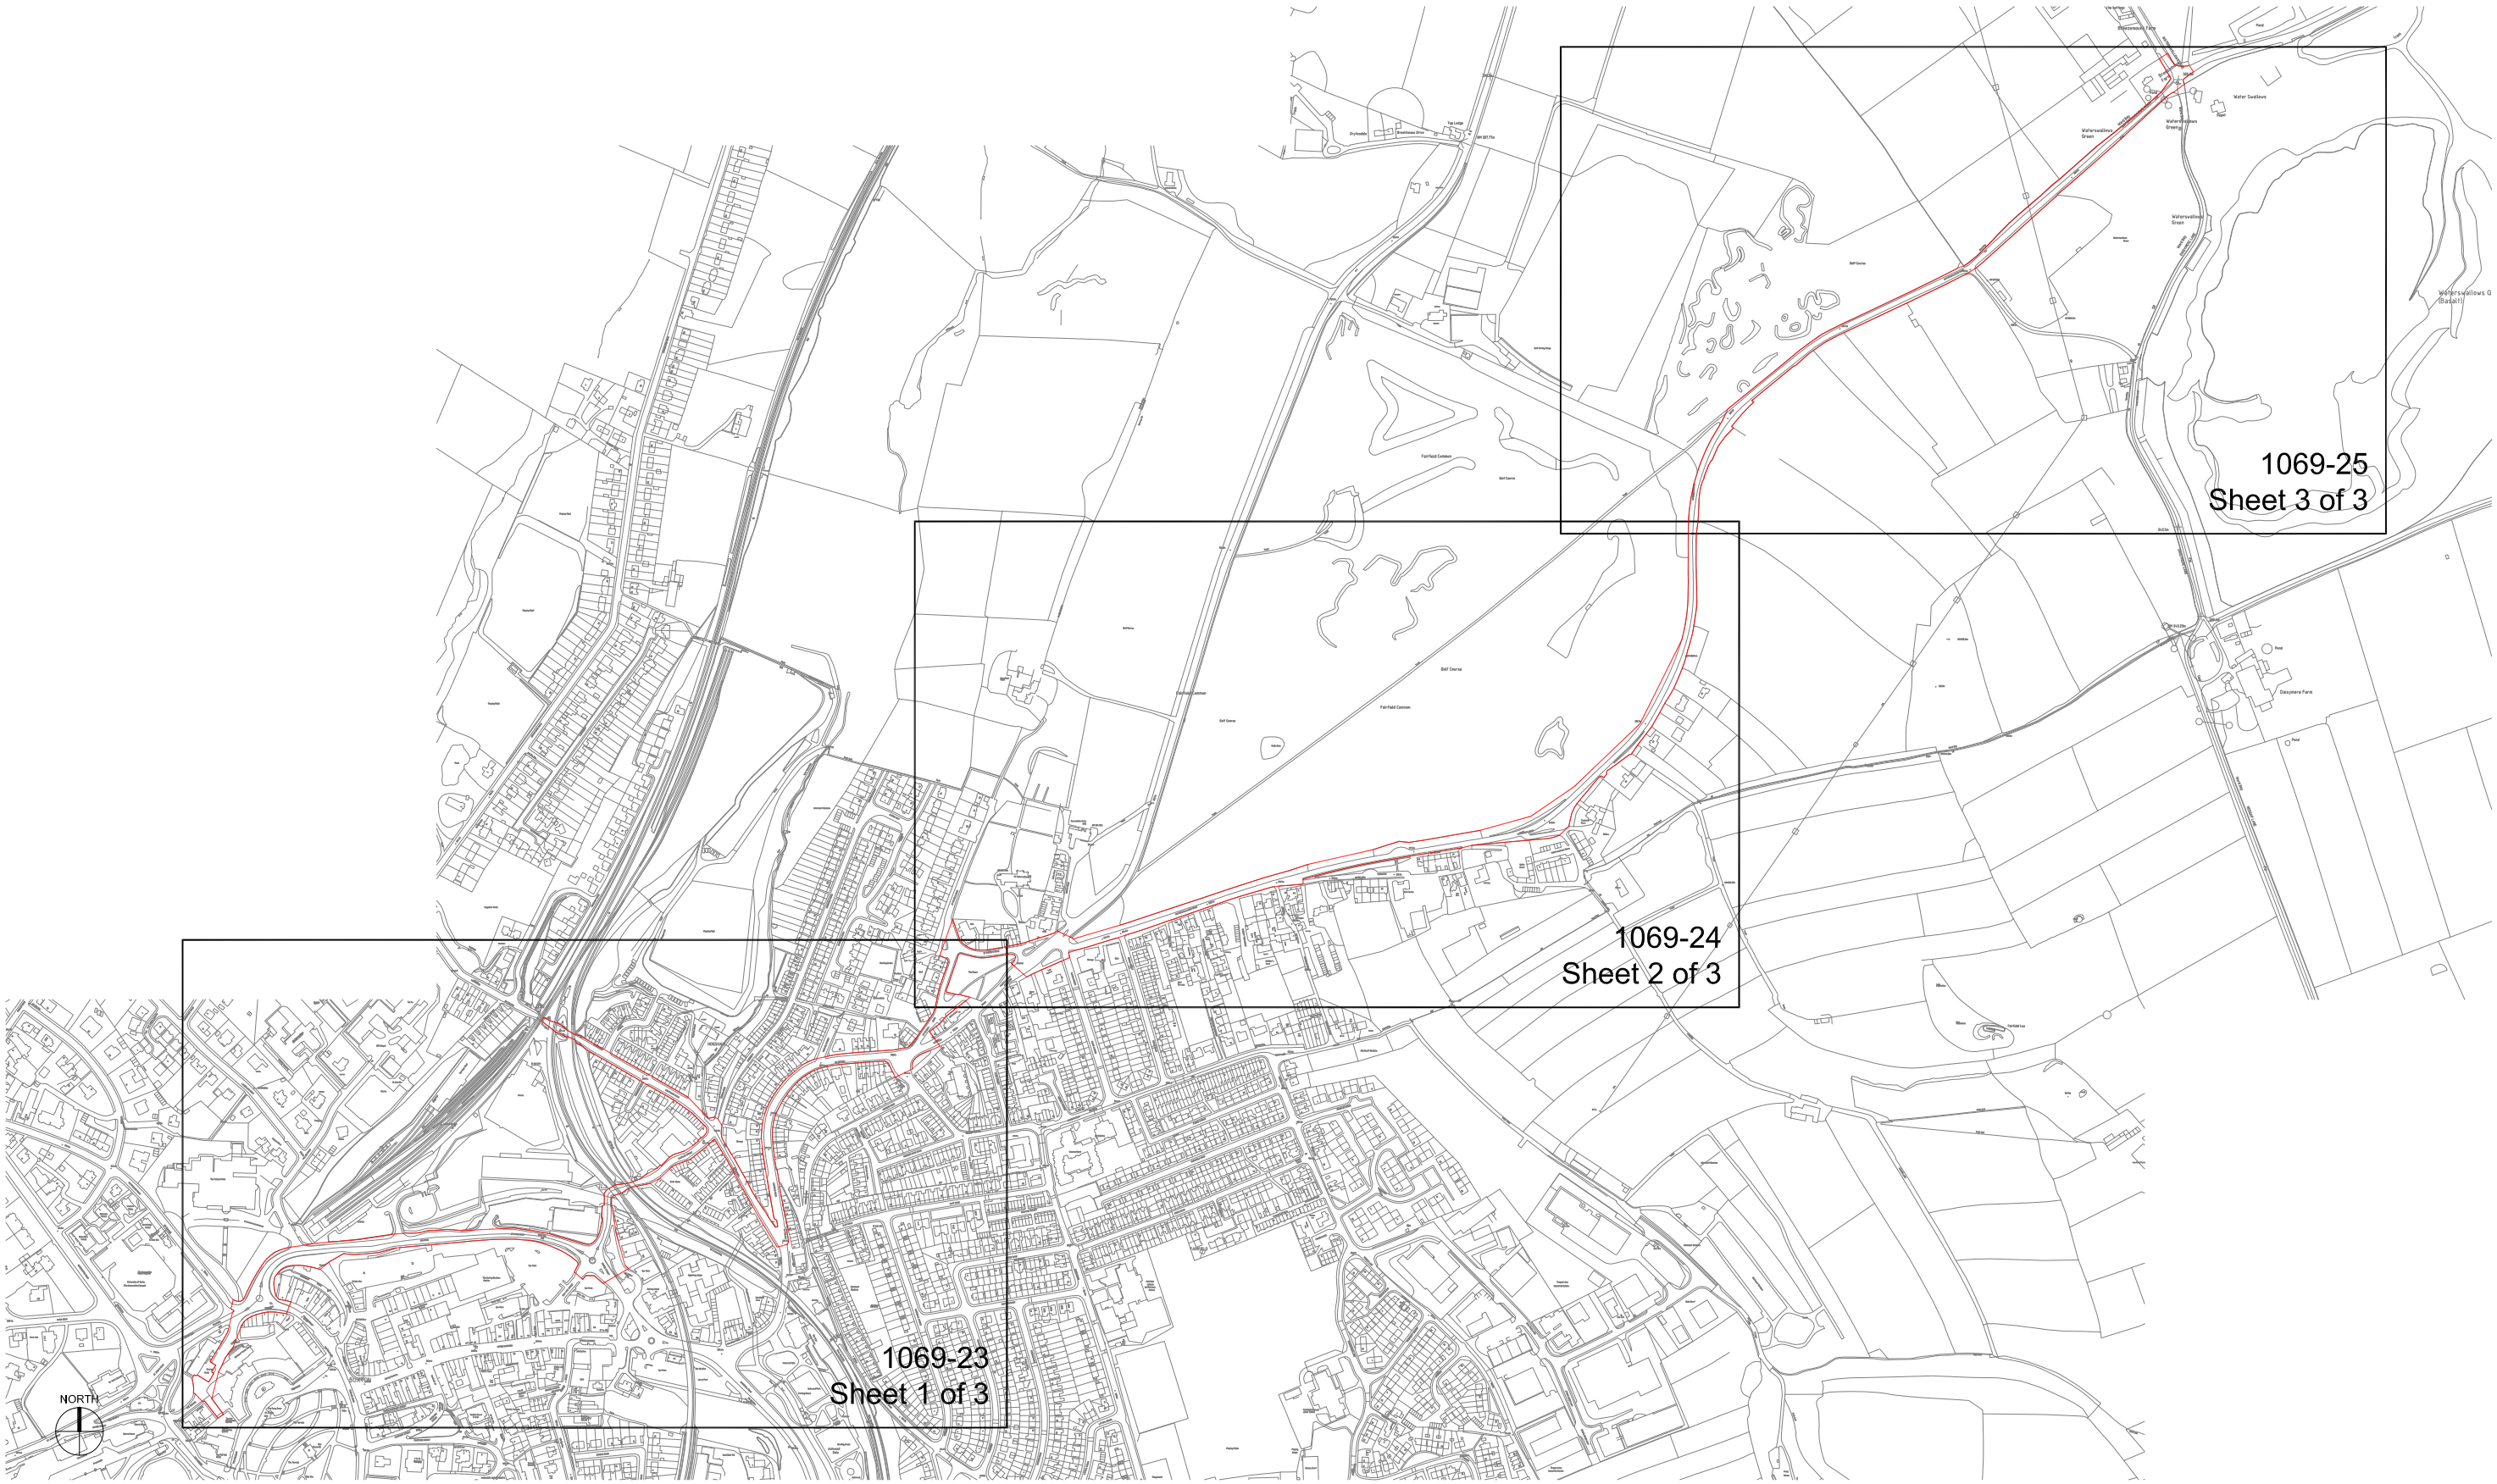



Cass associates
architecture
masterplanning
planning
landscape
ecology
Studio 104 The Tea Factory
82 Wood Street
Liverpool L1 4DQ
T +44 (0)151 707 0110
F +44 (0)151 707 0332
E al@cassassociates.co.uk
W cassassociates.co.uk

client
Nestle Waters, Buxton
project
Land to at Waterswallows Lane


drawing title
Planning Application Boundary
Sheets Location Plan

scale @ A3 1:7500
date 08/12/10
drn SW chk'd GT

1069-22

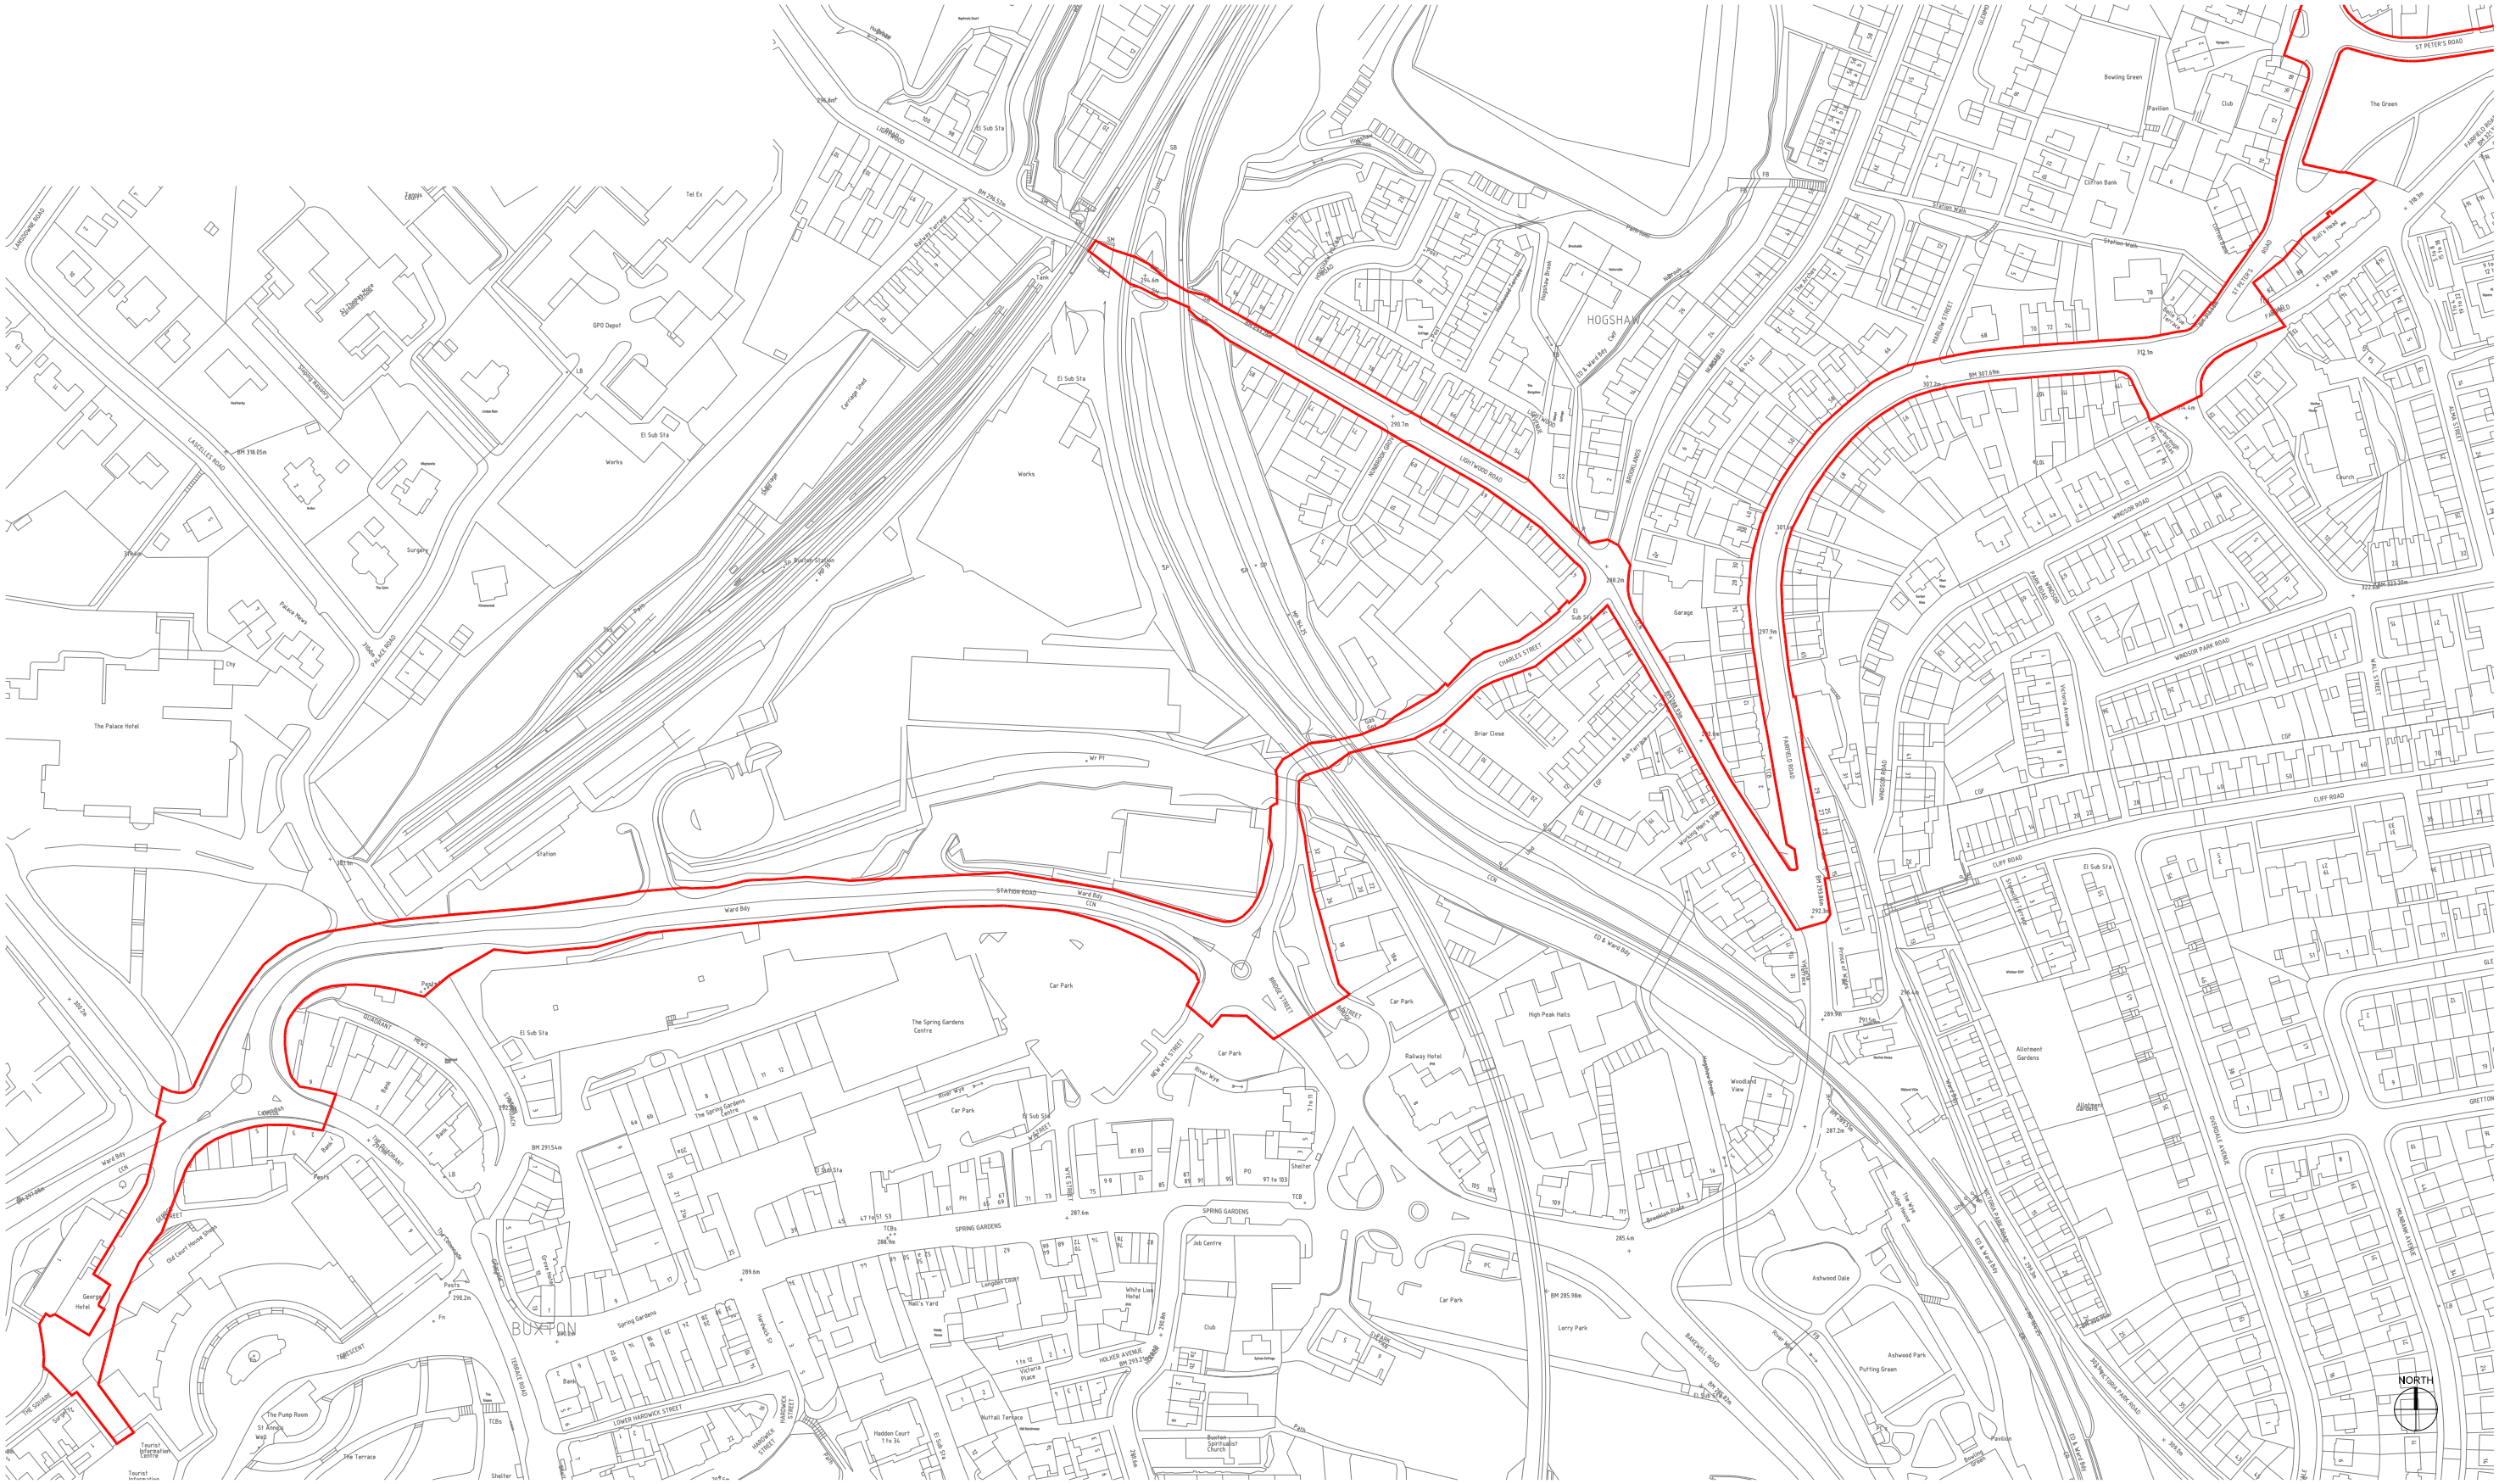

Cass associates	architecture masterplanning planning landscape ecology	Studio 104 The Tea Factory 82 Wood Street Liverpool L1 4DQ T +44 (0)151 707 0110 F +44 (0)151 707 0332 E all@cassassociates.co.uk W cassassociates.co.uk	drawing title Planning Application Boundary Sheet 1 of 3
client Nestle Waters, Buxton project Land to at Waterswallows Lane			scale @ A3 1:2500 date 08/12/10 drn SW chk'd GT 1069-23

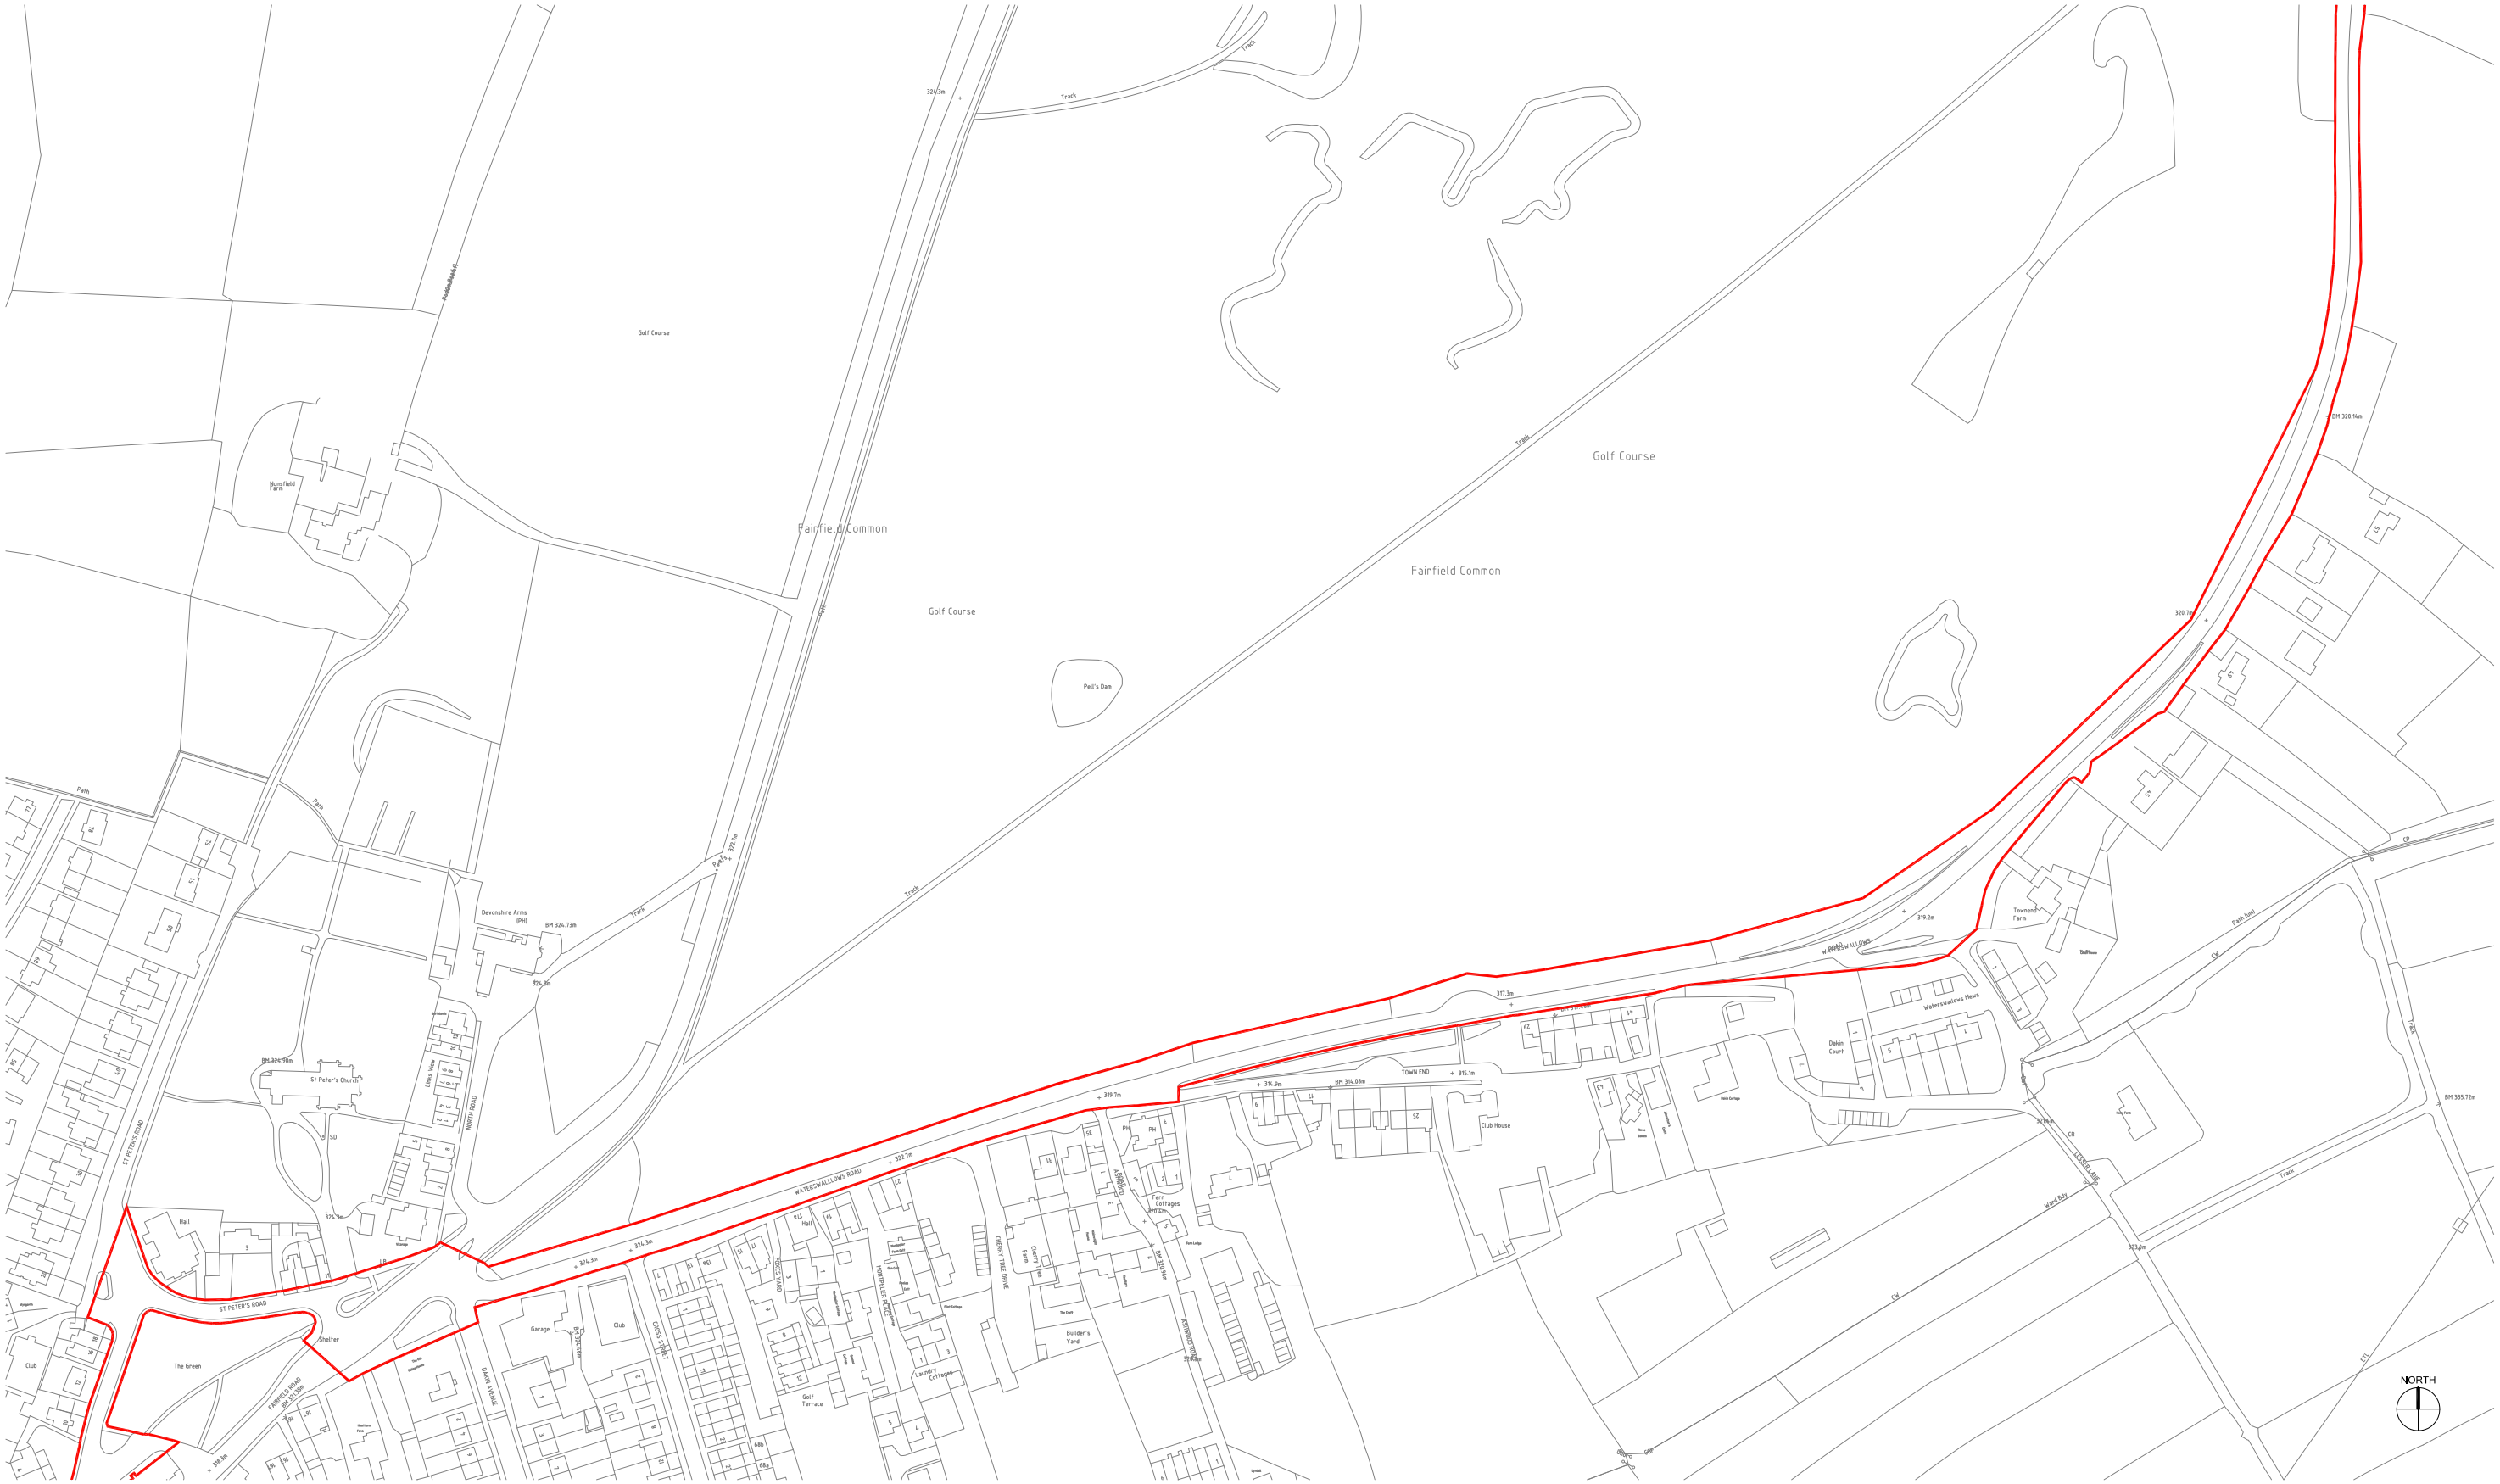

Cass associates	architecture masterplanning planning landscape ecology	Studio 104 The Tea Factory 82 Wood Street Liverpool L1 4DQ T +44 (0)151 707 0110 F +44 (0)151 707 0332 E al@cassassociates.co.uk W cassassociates.co.uk	drawing title Planning Application Boundary Sheet 2 of 3
client Nestle Waters, Buxton project Land to at Waterswallows Lane			scale @ A3 1:2500 date 08/12/10 drn SW chk'd GT 1069-24



Cass associates
architecture
masterplanning
planning
landscape
ecology

Studio 104 The Tea Factory
82 Wood Street
Liverpool L1 4DQ
T +44 (0)151 707 0110
F +44 (0)151 707 0332
E al@cassassociates.co.uk
W cassassociates.co.uk

drawing title
Planning Application Boundary
Sheet 3 of 3

client
Nestle Waters, Buxton

project
Land to at Waterswallows Lane

scale @ A3 1:2500

date 08/12/10

drn SW chk'd GT

1069-25