HPK/2010/0623

21 DEC 2010

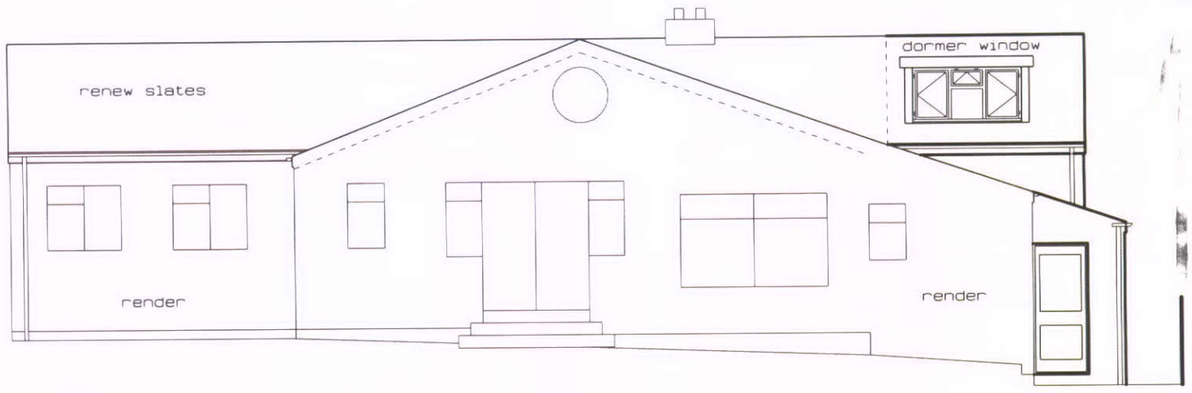

REAR (NORTH EAST) ELEVATION

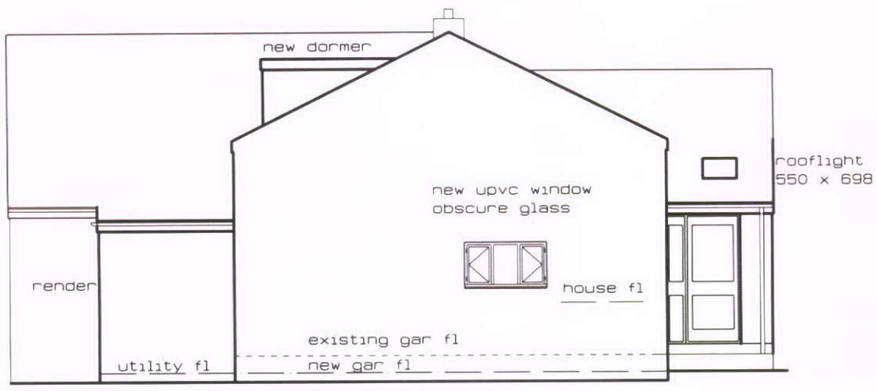

SIDE (NORTH WEST) ELEVATION

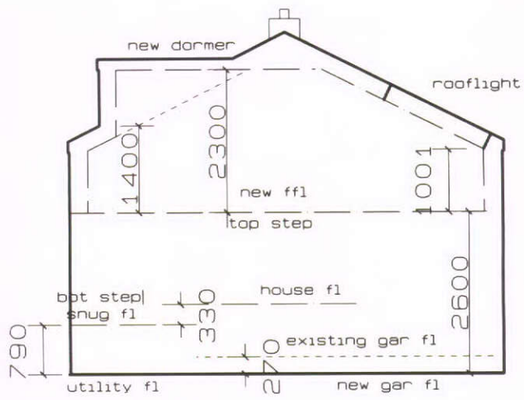

SECTION

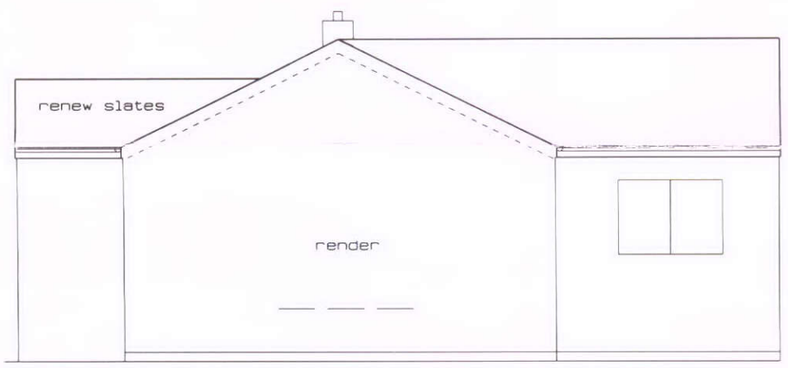

SIDE (SOUTH EAST) ELEVATION

SCALE 1:100

8 THE AVENUE COMBS
PART SINGLE PART TWO STOREY SIDE EXTENSION
AND PITCHED ROOF TO FRONT PORCH
EXISTING/PROPOSED ELEVATIONS
DRAWING NO 10/02 OCTOBER 2010

02