HPK/2010/0615

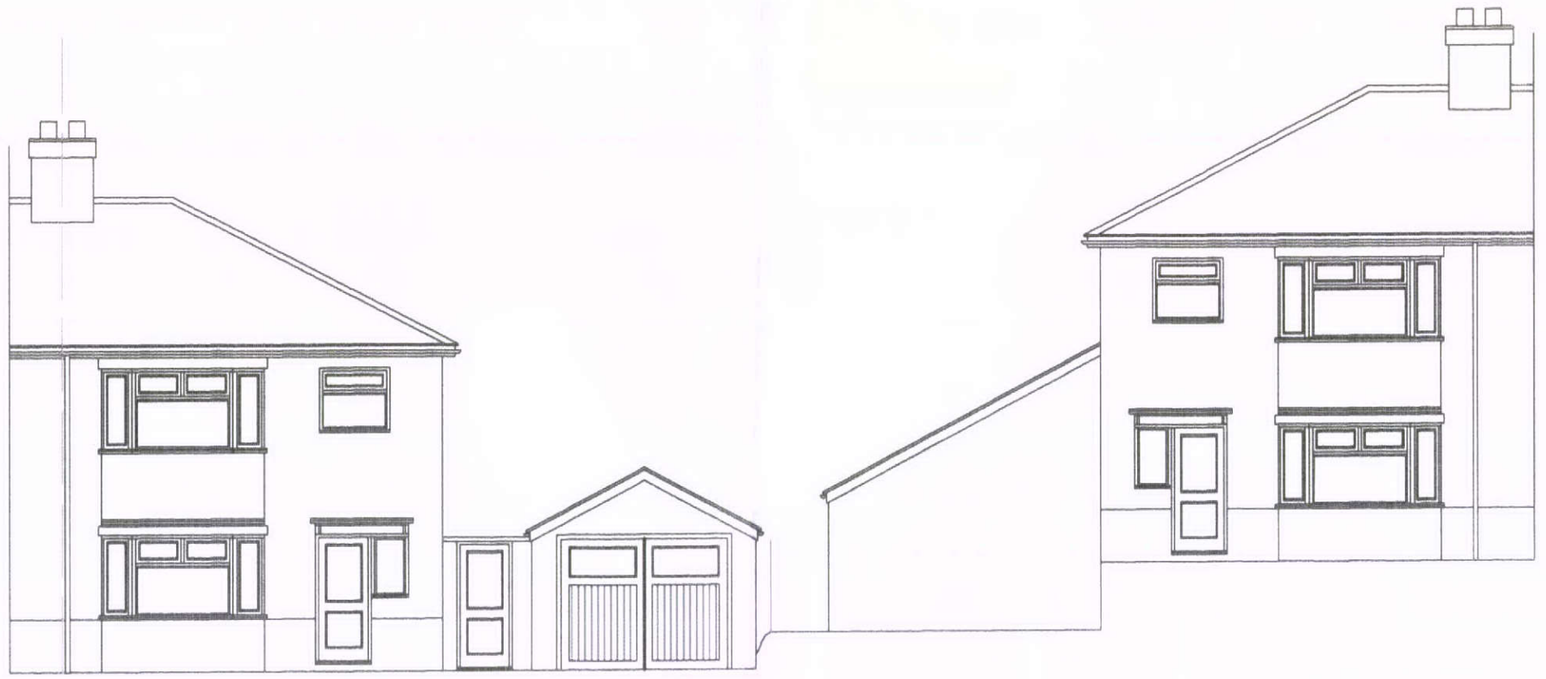

HIGH PEAK BOROUGH COUNCIL
GLOSSOP SITE
RECEIVED
23 DEC 2010
FILE REF
DWLY NOTIFIED

Comparative Levels in Street Scene EXISTING

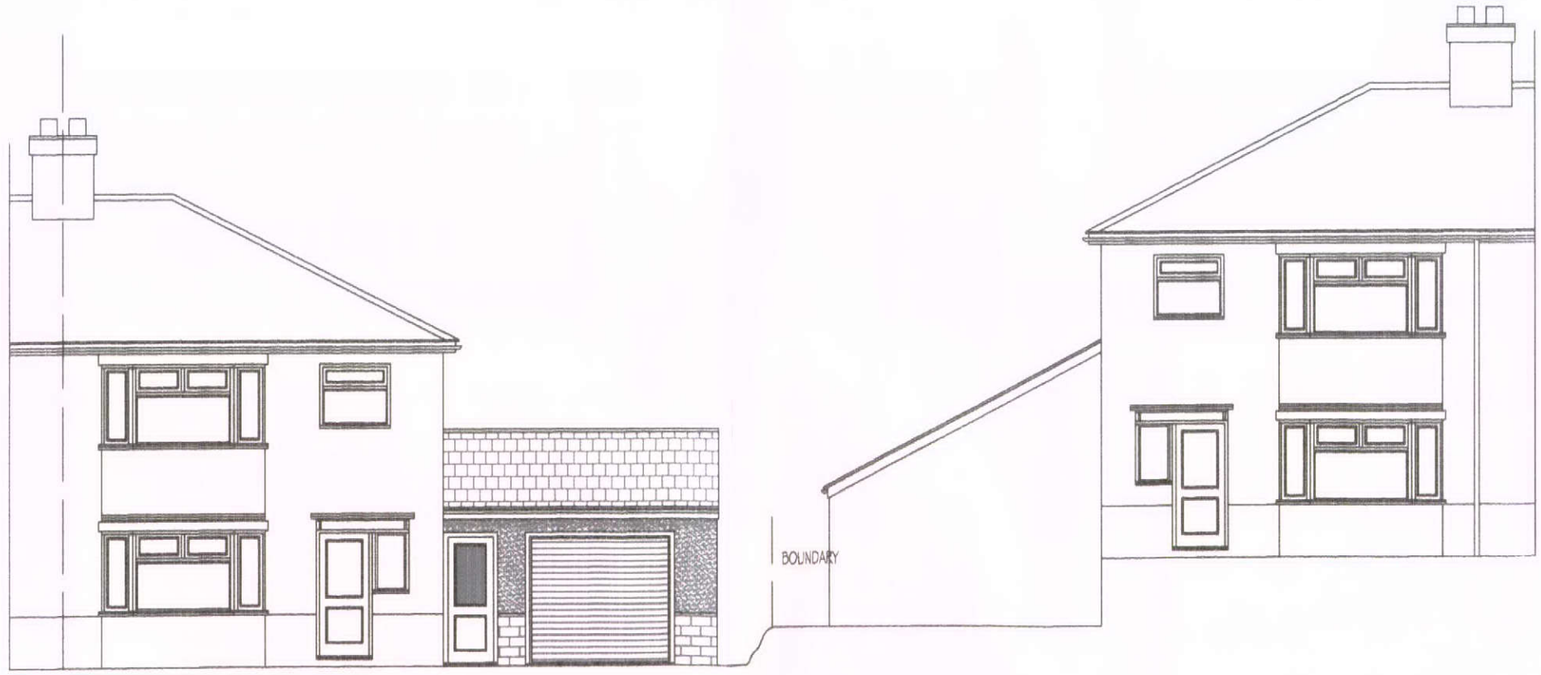

Comparative Levels in Street Scene EXISTING

Replacement of Existing Detached Garage with Attached Garage at 3 Gretton Road Buxton

Scale 1/100
Drg.No. 1010/3/6

Proposed