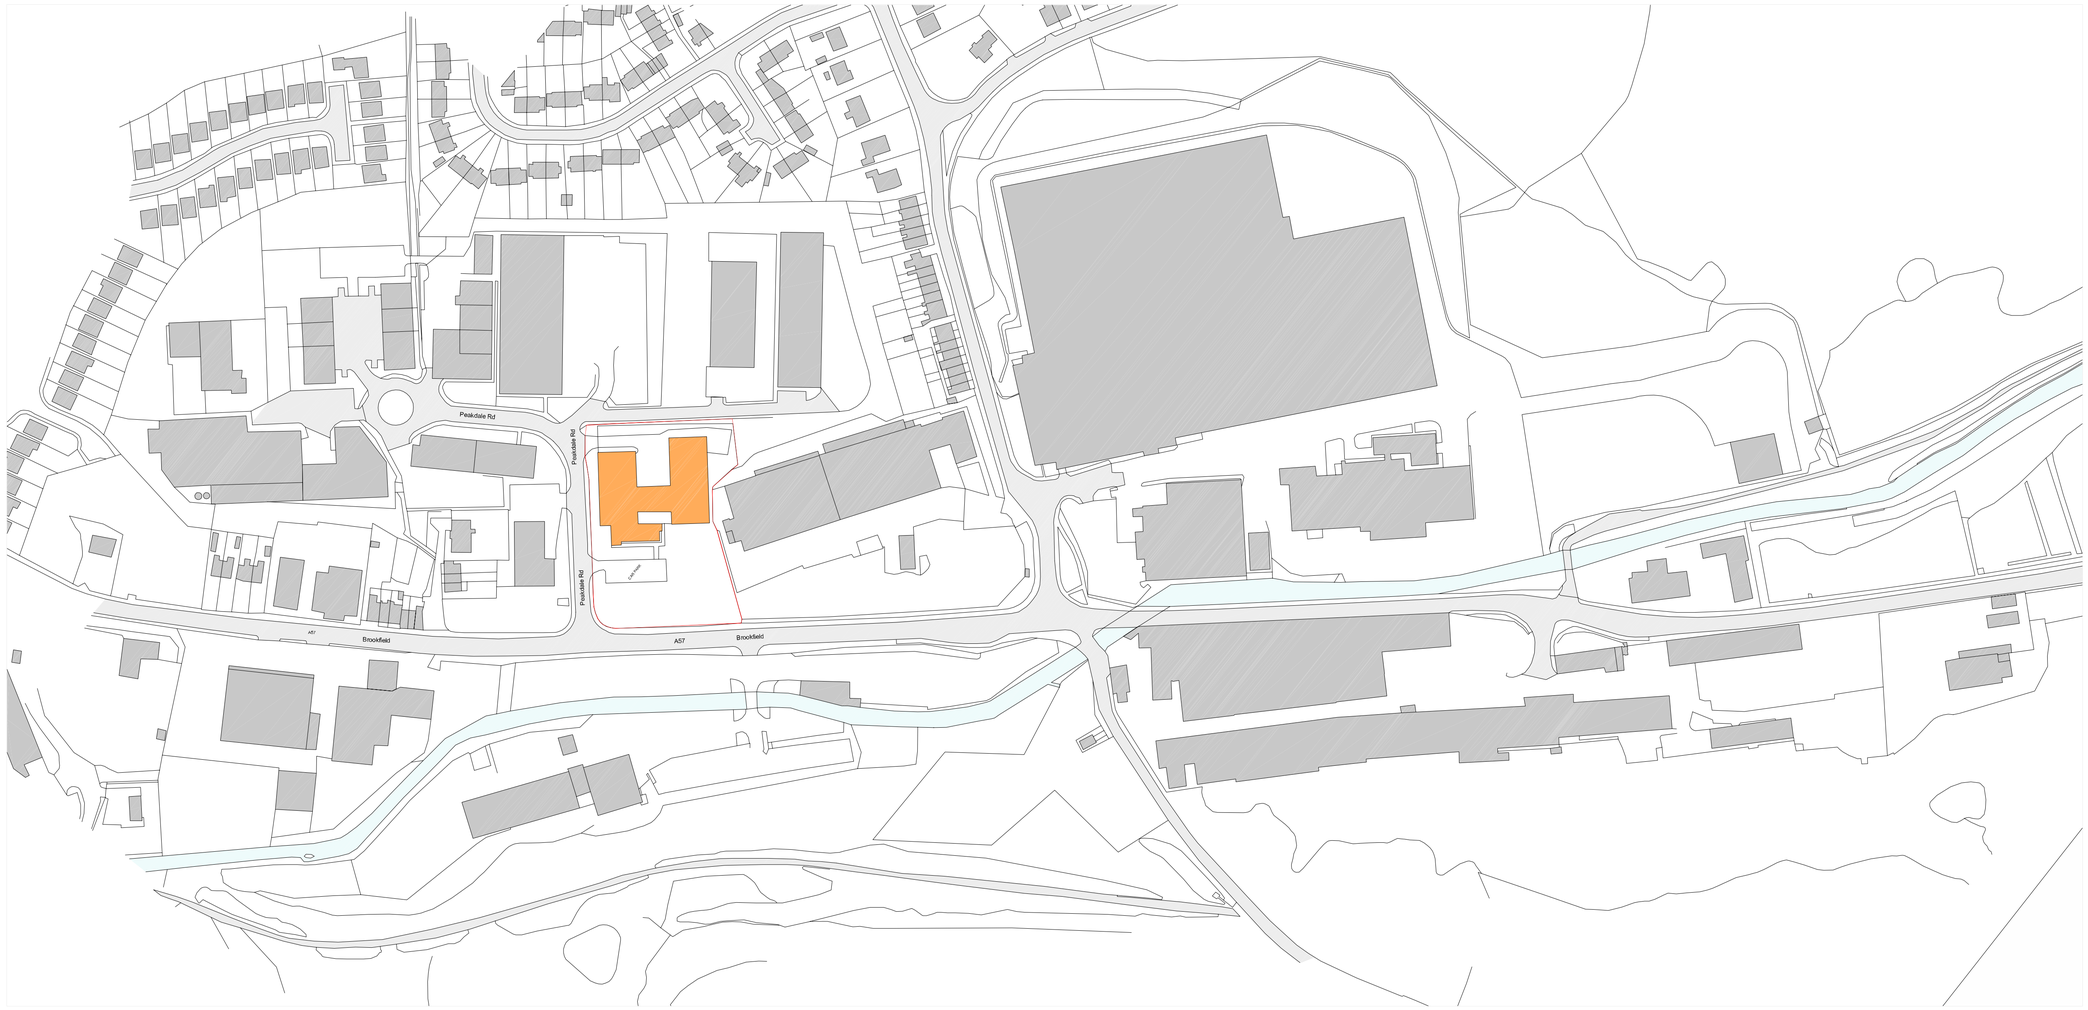

EXISTING LOCATION PLAN 1:1500

All dimensions are to be checked on site, any discrepancies are to be reported to the Architect before work commences. Do not scale from this drawing.

This drawing is to be read in conjunction with all relevant consultants and specialists drawings / documents, any discrepancies are to be reported to the Architect before the effected work commences.

All structural components shown are indicative only. Details / calculations of structural members are to be provided by the Structural Engineer.

This drawing is copyright.

REVISION	DATE	ALTERATIONS
A	28.10.2010	DRAWING SIZE EDITED
B	22.11.2010	DRAWING SIZE AND SCALE EDITED

0 20 50

AUSTIN ASSOCIATES
ARCHITECTS
453 CHESTER ROAD OLD TRAFFORD MANCHESTER M16 9HA
TEL: 0161 872 0166 FAX: 0161 872 0170 EMAIL: mail@austin-associates.co.uk

Project
UK FARM FEEDS

Client
UK FARM FEEDS LTD

Drawing
EXISTING LOCATION PLAN

Scale
1:1500@A1

Date
November 2010

Number
2310/001

Revision
B