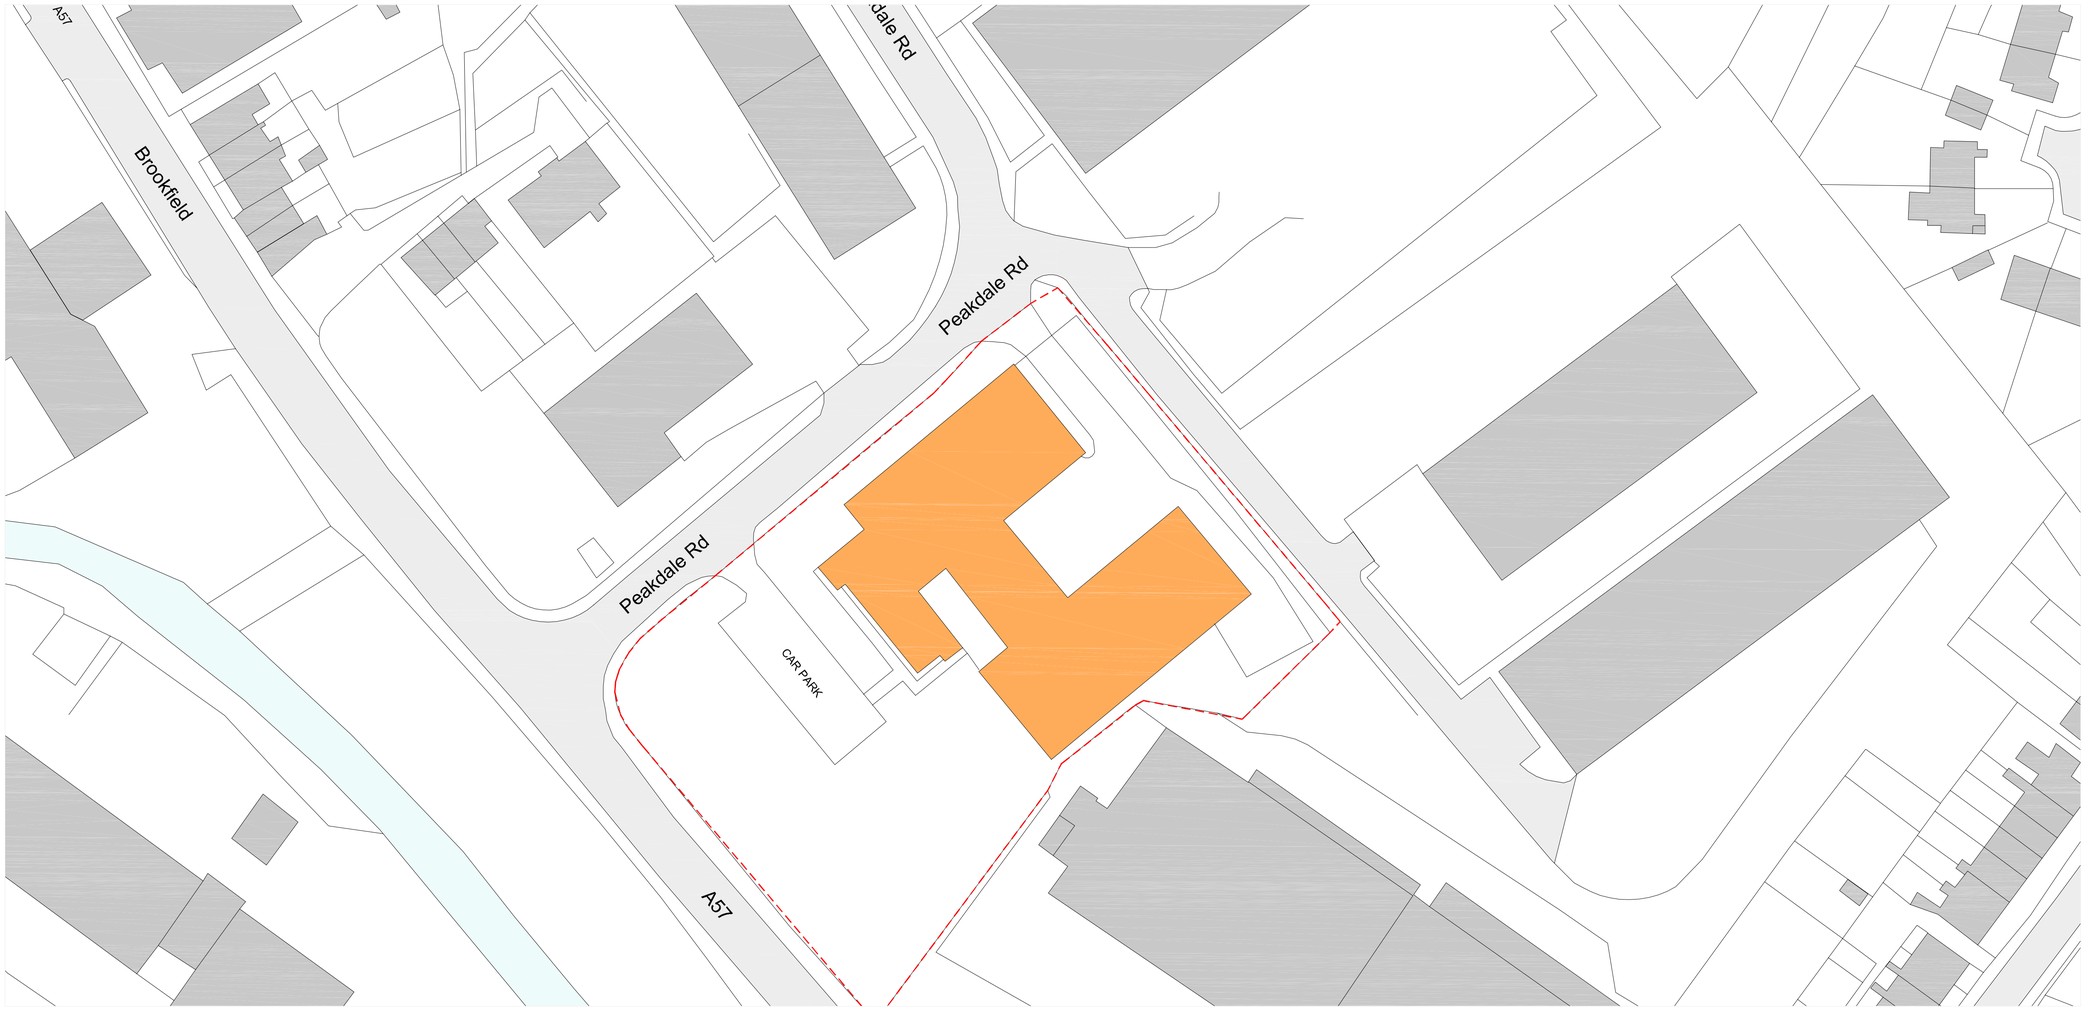

EXISTING SITE LOCATION PLAN 1:500

All dimensions are to be checked on site, any discrepancies are to be reported to the Architect before work commences. Do not scale from this drawing.

This drawing is to be read in conjunction with all relevant consultants and specialists drawings / documents, any discrepancies are to be reported to the Architect before the affected work commences.

All structural components shown are indicative only. Details / calculations of structural members are to be provided by the Structural Engineer.

This drawing is copyright.

REVISION	DATE	ALTERATIONS
A	26.10.2010	BOUNDARY LINE ADDED, CAR PARK EDITED
B	27.10.2010	CAR PARK EDITED, NOTES ADDED
C	22.11.2010	DRAWING SIZE AND SCALE EDITED

N

Legend:
boundary line

0 20 40

AUSTIN ASSOCIATES
ARCHITECTS
453 CHESTER ROAD OLD TRAFFORD MANCHESTER M16 9HA
TEL: 0161 872 0166 FAX: 0161 872 0170 E-MAIL: mail@austin-associates.co.uk

Project
UK FARM FEEDS

Client
UK FARM FEEDS LTD

Drawing
EXISTING SITE LOCATION PLAN

Scale	Date
1:500@A1	November 2010

Number	Revision
2310/001	C