
HPK/2010/0682

SHEET 3.


EXISTING REAR NORTH ELEVATION.

PROPOSED REAR NORTH ELEVATION.

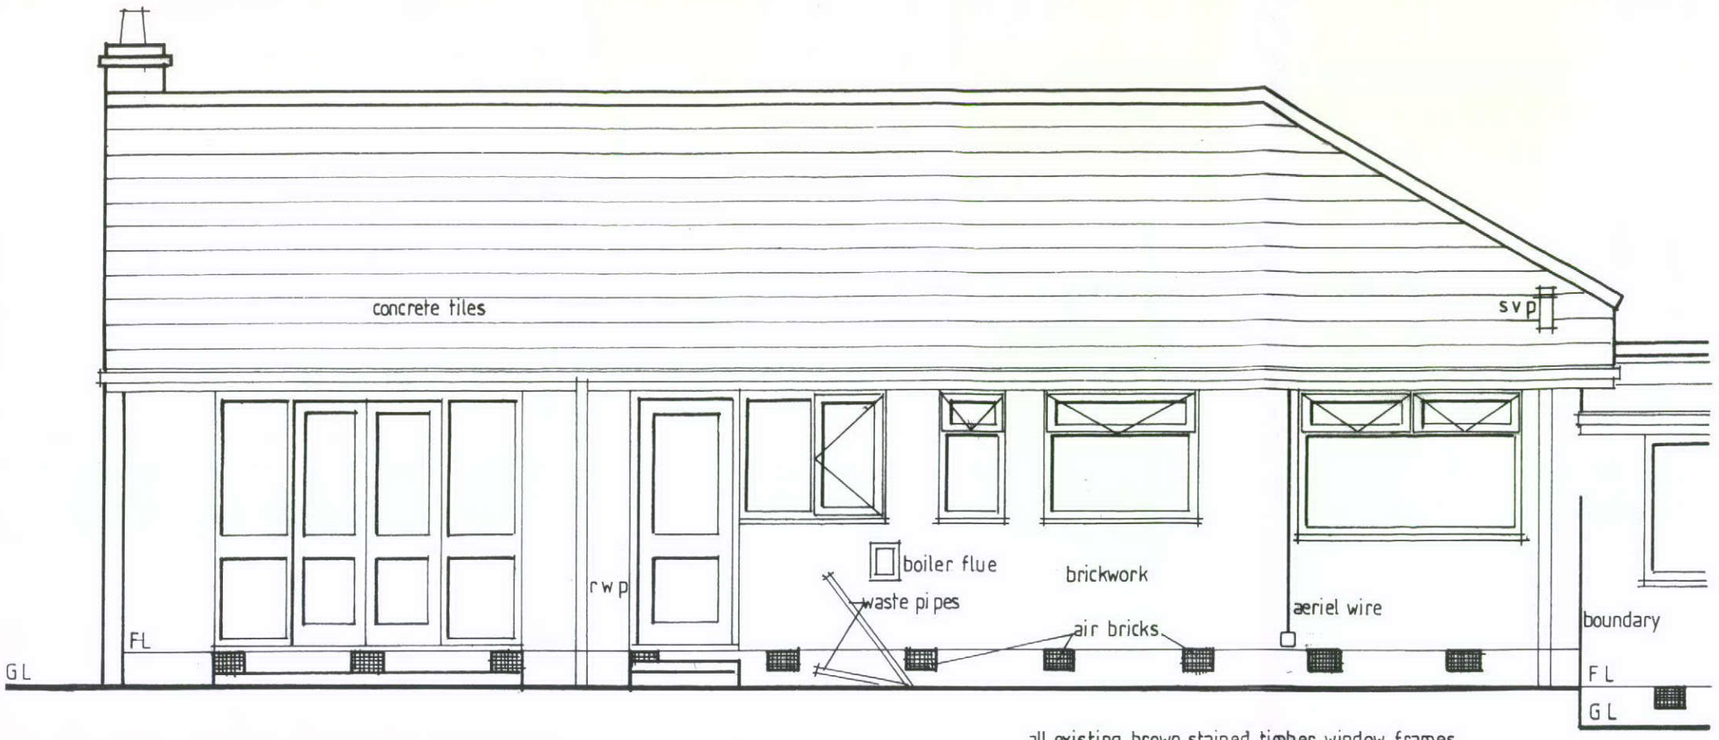


all existing brown stained timber window frames and external doors to be replaced with white U P V C one along with the timber fascia and soffits. all new items will of course be white U P V C ones. all rainwater goods to be black p v c ones. all materials to match the existing as closely as possible.

PROPOSED GABLE WEST ELEVATION.

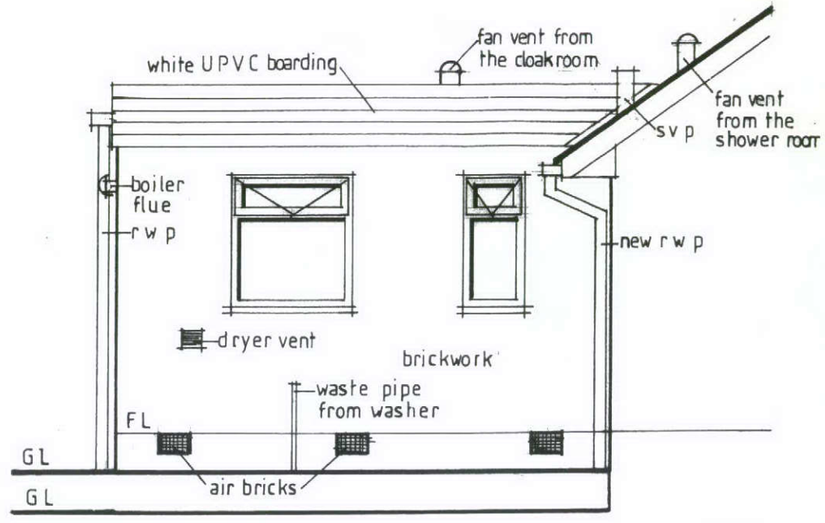

COUNCIL
23 DEC 2010

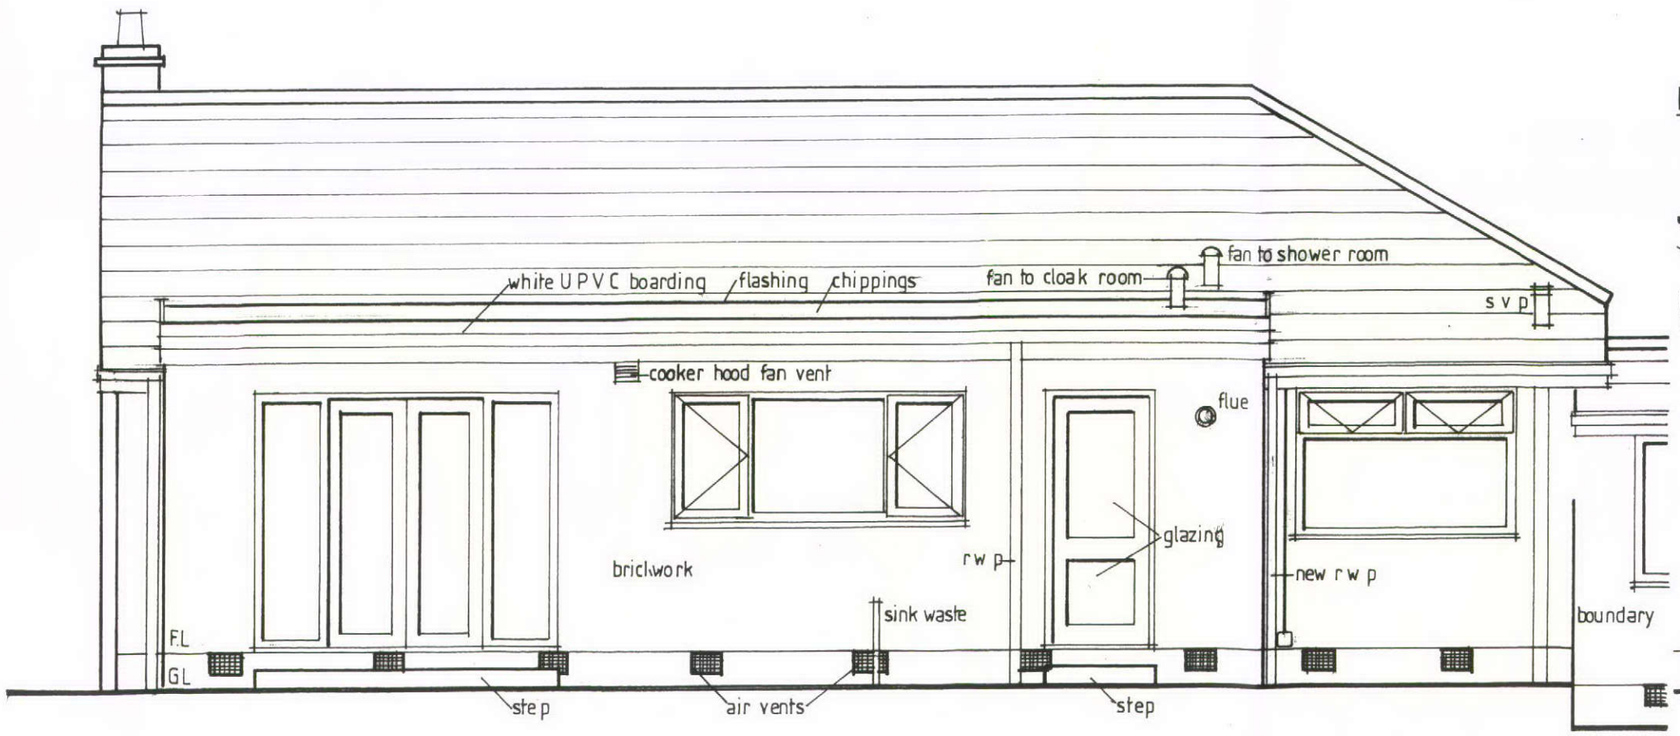

PROPOSED GABLE EAST ELEVATION.

