
HPK/2010/0682

EXISTING FLOOR PLAN.

23 DEC 2010

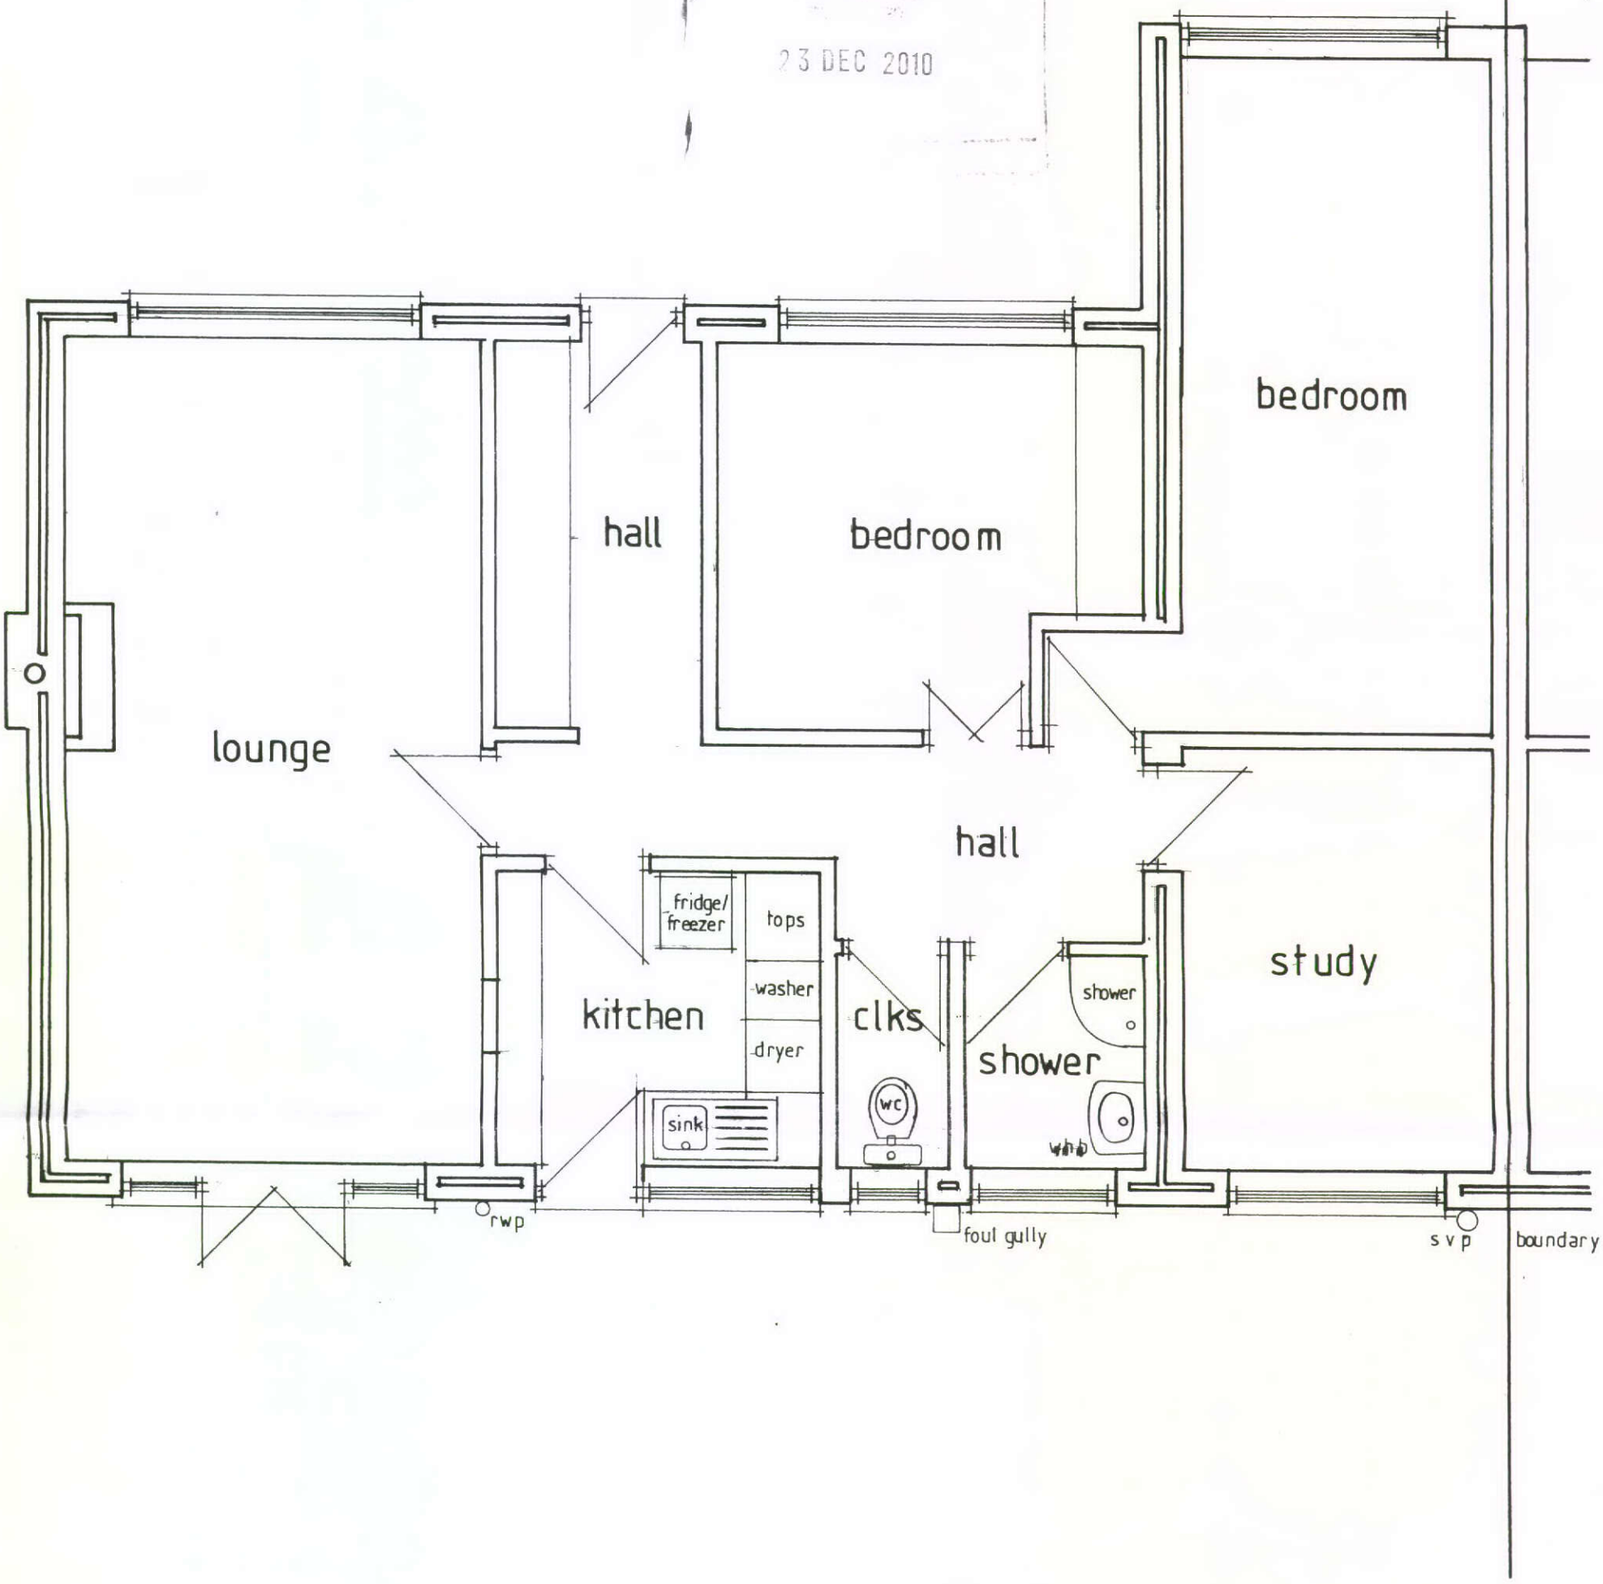

PROPOSED SINGLE STOREY REAR ADDITION TO EXTEND THE EXISTING KITCHEN AREA, FORM A REPLACEMENT CLOAKROOM, REARRANGE THE EXISTING BATHROOM AND CREATE A SEPERATE UTILITY ROOM. AT
7, OLLERSETT LANE, NEW MILLS,
HIGH PEAK. SK22 4JE.

FOR MR AND MRS JOHN KNIBB.

SCALE 1: 50. OCTOBER 2010.

SHEET 1.