
HDK/2010/0682

PROPOSED GROUND FLOOR PLAN.

23 DEC 2010

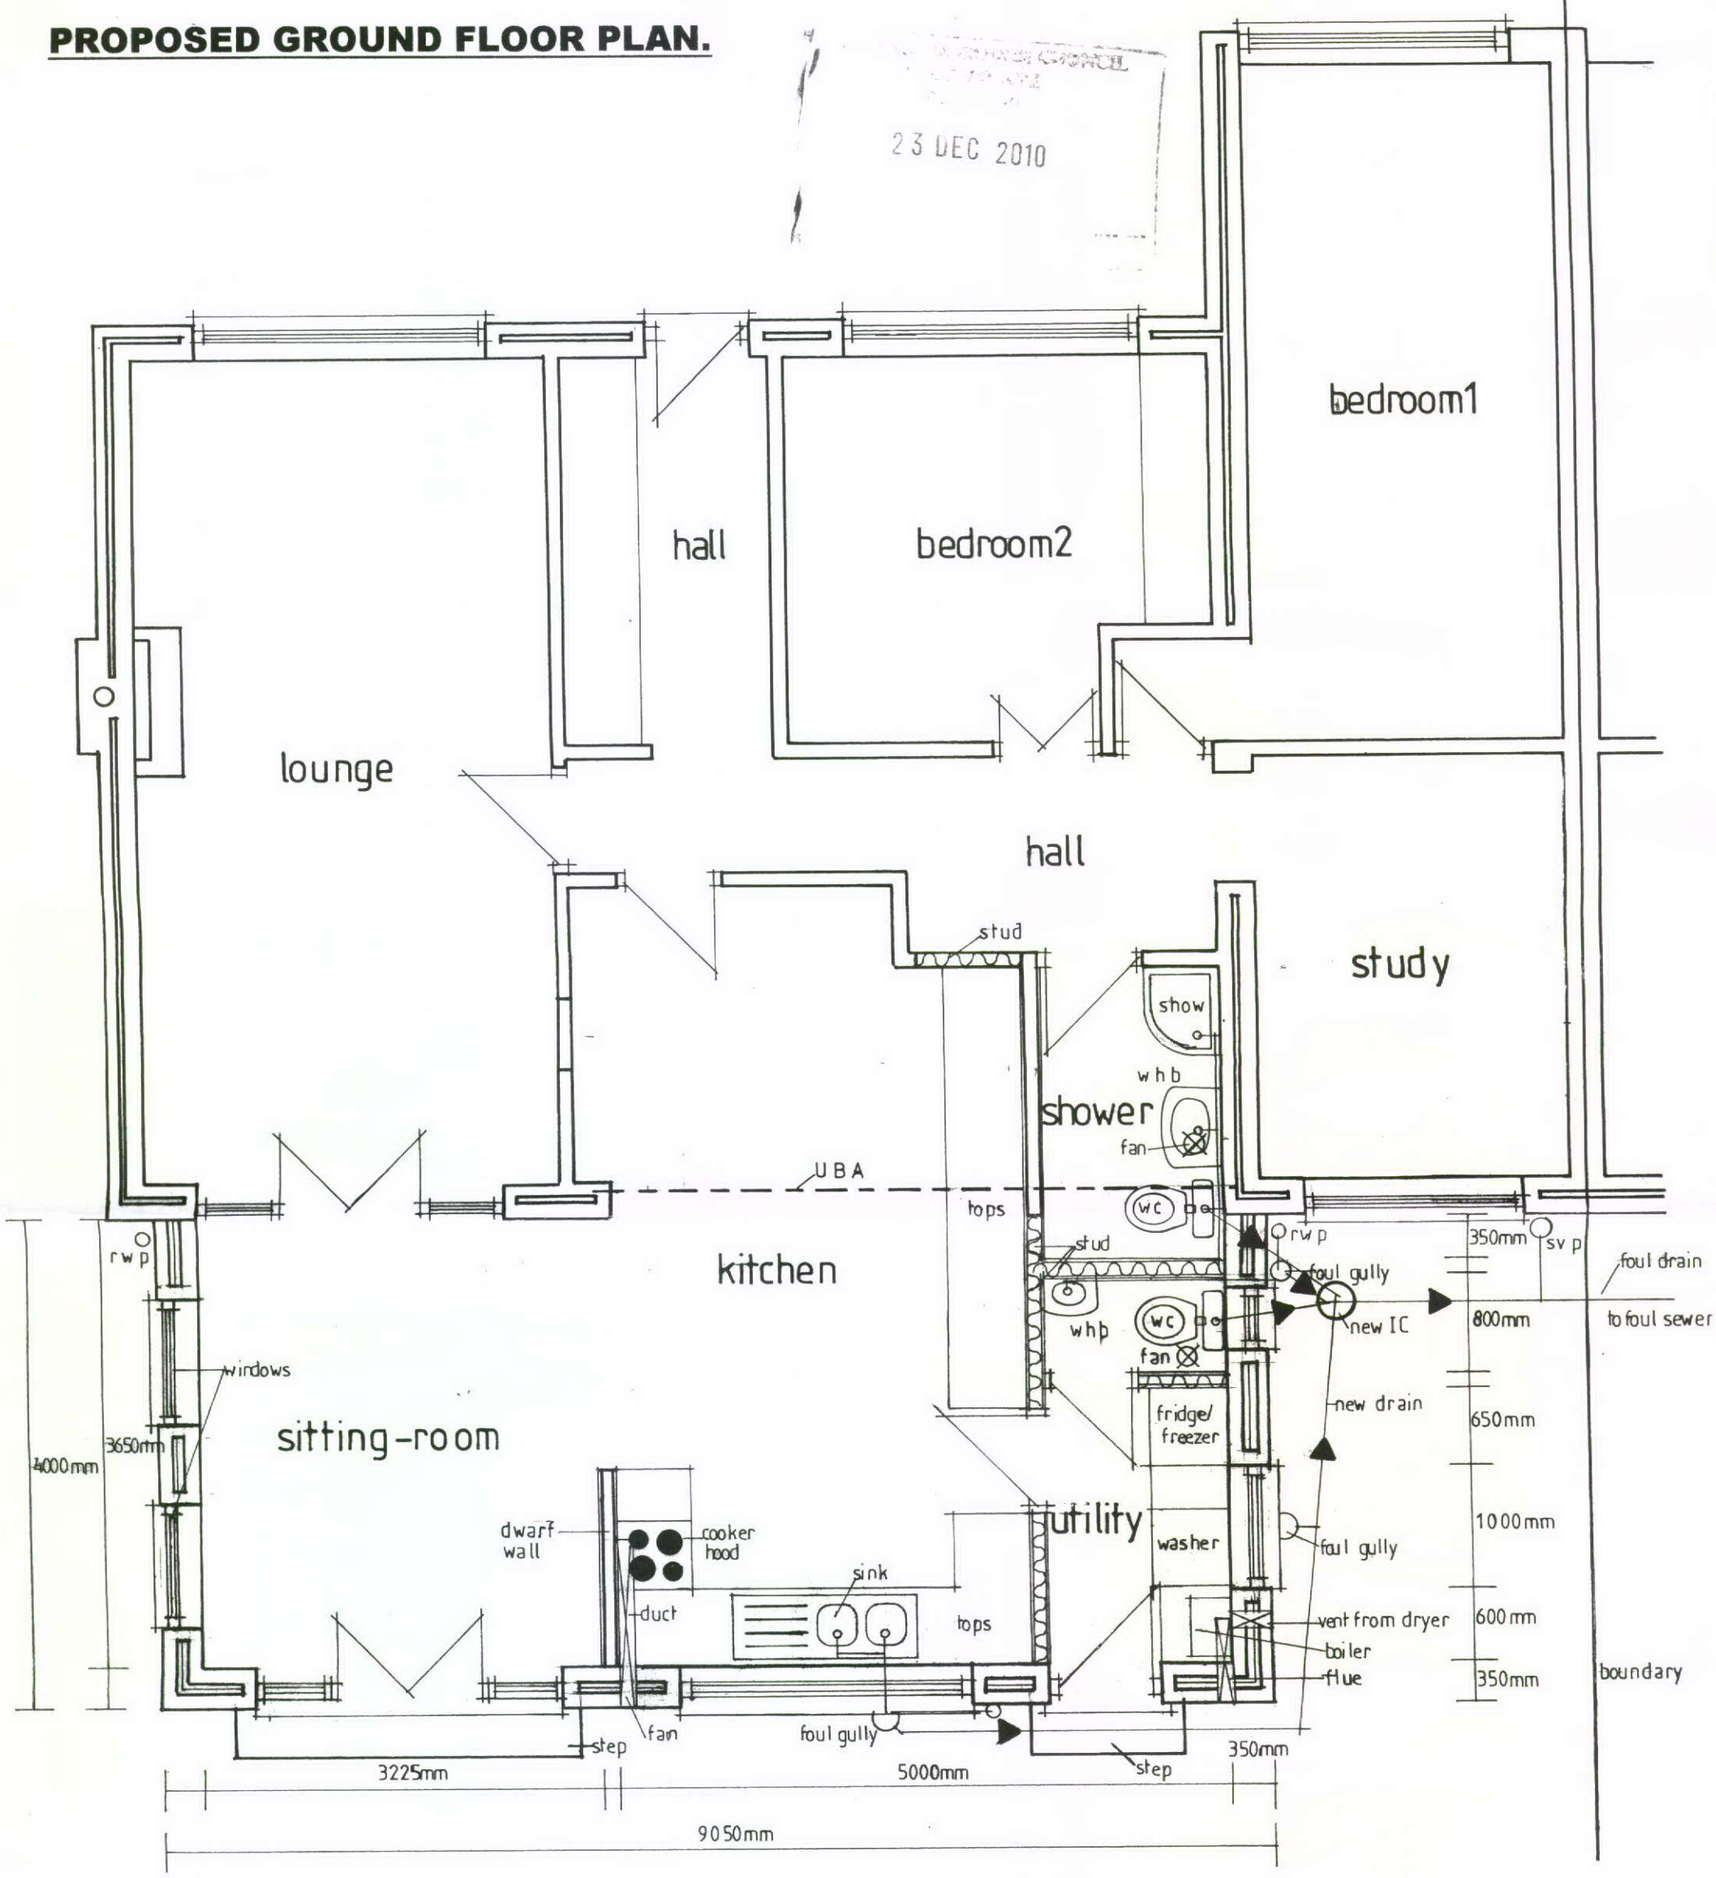

SHEET 2.