**Site Name:** Glossop

**Site No:** 036

**Address:** 26/28 High Street West, Sk13 8BH

**Drawing No:** SAN01-PP-036-V Rev C

**Drawn By:** M. Spain

**Date:** 14/12/10

**Revision Details:**

| | |
|---|---|
| Rev A 6/10/10 | Elevation details and signage annotations added to scheme. |
| Rev B 22/11/10 | Fascia changed to shown it recessed within decorative frame. |
| Rev C 14/12/10 | Fascia changed, projection sign changed. |
| | |
| | |

**FOR INTERNAL USE ONLY**

**CLIENT APPROVAL:**

**Date Reviewed:** _____

**Reviewed By:** _____

Any changes requested by the client to be detailed below:

**Scheme Approved (subject to any changes detailed above):**

_____

**Signed On Behalf Of Client**

©Copyright 2010 Insignia Projects Limited. This document is not to be copied, adapted or distributed without prior written consent from Insignia Projects Limited. All sizes are subject to site survey. Do not scale form this document.



insignia projects limited

ELEVATION DETAIL

**Site Name:** Glossop

**Site No:** 036

**Existing**



Scale 1:100 @ A3

**Proposed**

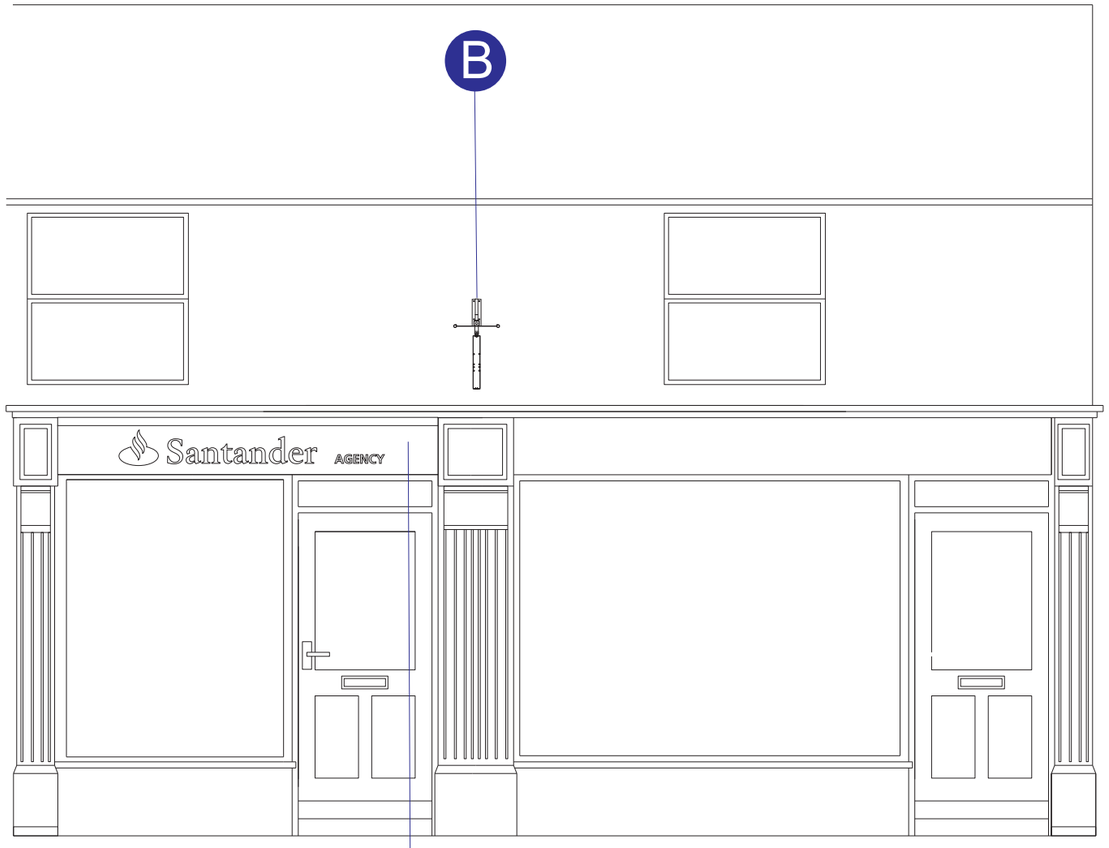


Scale 1:50 @ A3

**New Signage Detail:**

**A F1 Type Fascia**
Existing timber fascia made good. Painted red - RAL 3020,
with individual non-illuminated letters, 3mm Opal cut acrylic.

Size:3100mm x 465mm
Logo height: 290mm Text span: 2163mm

**B P2C Projecting Sign**
Non-illuminated ‘conservation’ style hanging sign.

Bracket constructed from steel, powder coated black.

Panel fabricated from treated marine ply panel, with a treated hardwood moulding around the perimeter. Panel and frame finished red - RAL 3020. White vinyl logo applied to face of panels.

Size:700mm x 600mm
Logo height:99mm Text span: 600mm

©Copyright 2009 Insignia Projects Limited. This document is not to be copied, adapted or distributed without prior written consent from Insignia Projects Limited