HPK/2010/0665

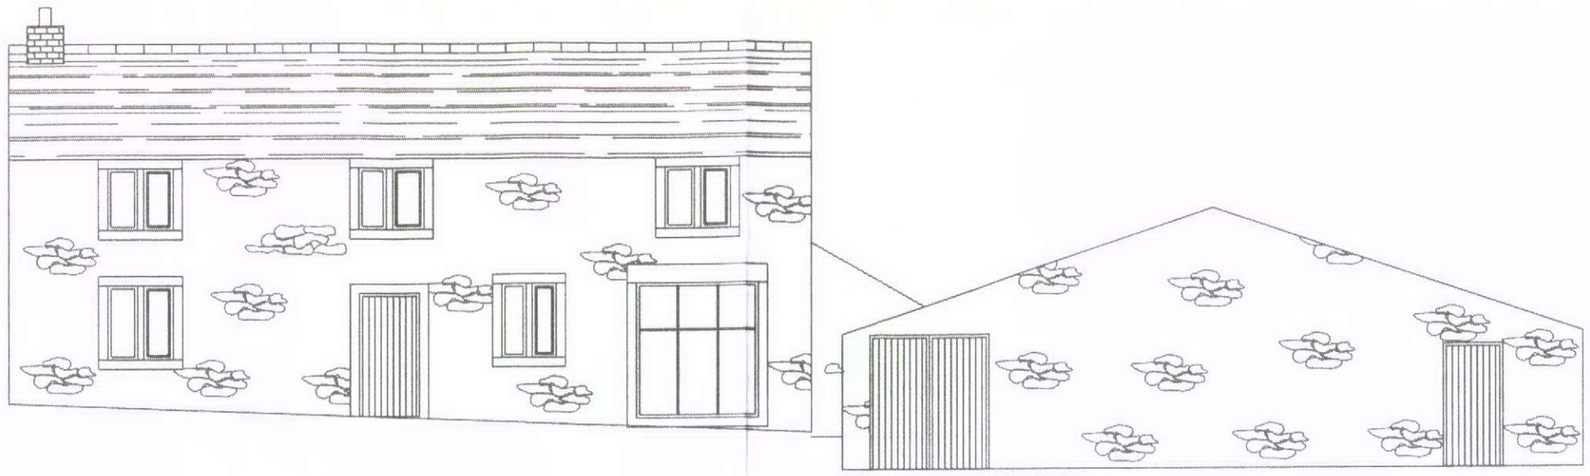

HIGH PEAK BOROUGH COUNCIL
GLOSSOP OFFICE
RECEIVED
2 DEC 2010

Existing Front Elevation

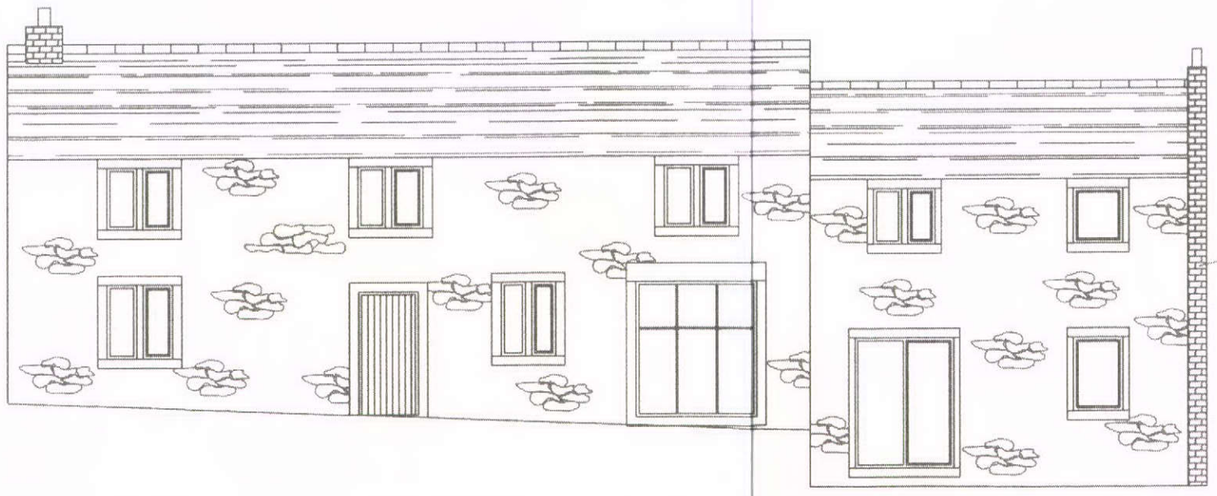

Proposed Front Elevation

Planning & Development Services 53 Long Lane, Chapel-en-le-Frith
Ext Knowl Top Barn, Brierley Green Existing & Proposed Front Elevation
Scale : 1/100
Drawn by : Peter Dalton
Date : 19th December 2010
N/A
Dwg.No: 10/361/03A