HPK/2010/0665

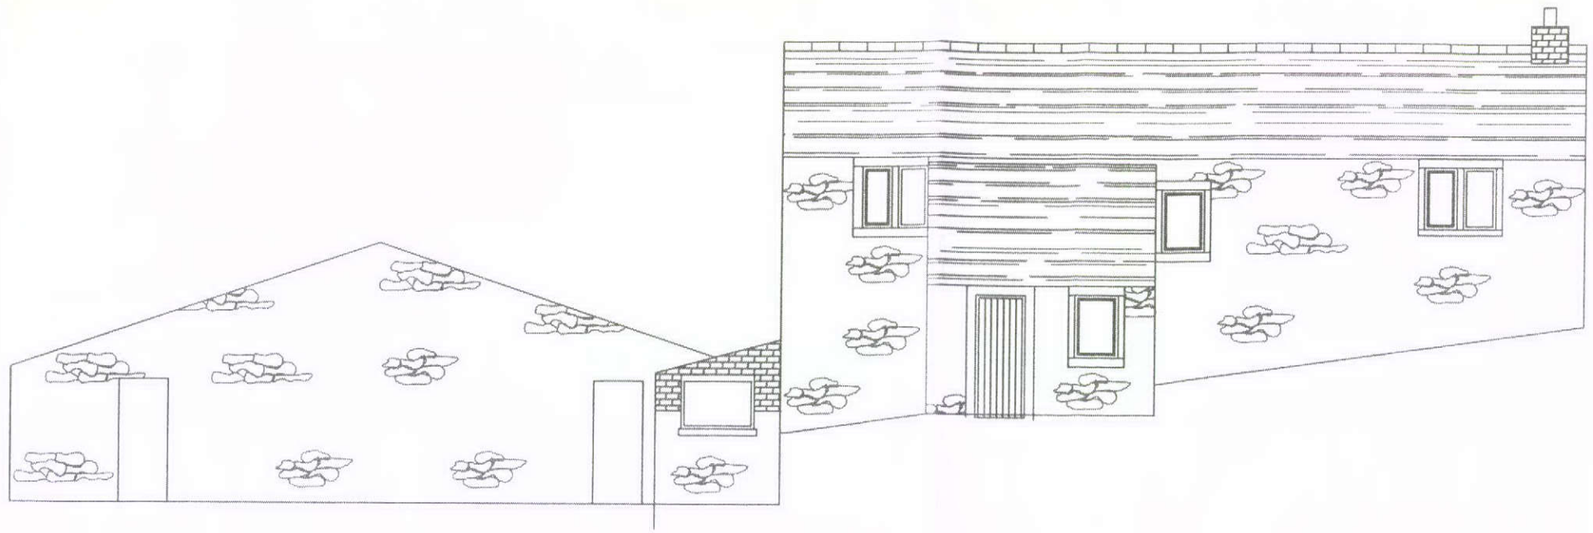

2 DEC 2010

Existing Rear Elevation

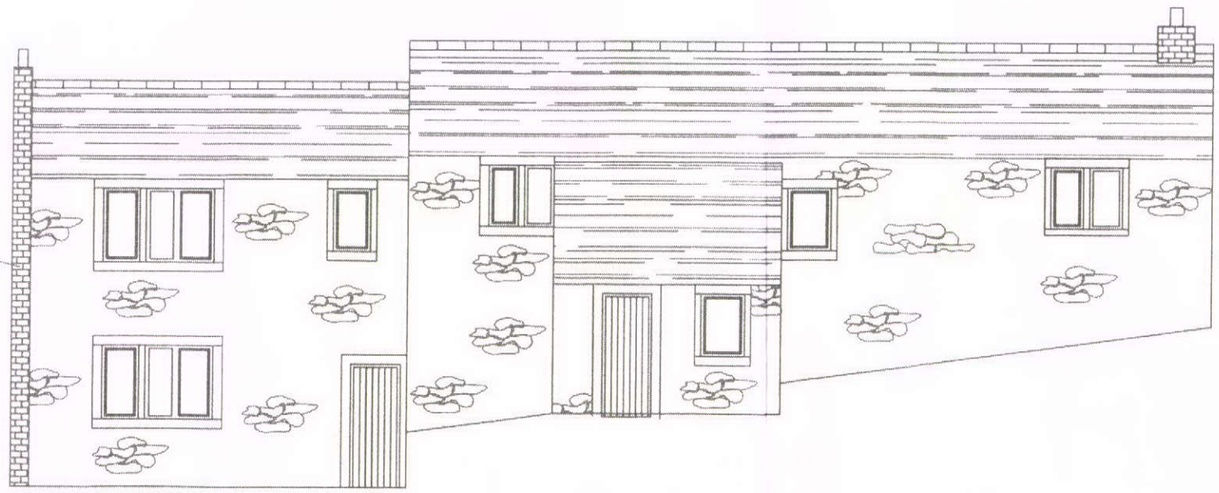

Proposed Rear Elevation

Planning & Development Services 53 Long Lane, Chapel-en-le-Frith
Ext Knowl Top Barn, Brierley Green Existing & Proposed Rear Elevations
Scale : 1/100
Drawn by : Peter Dalton
Date : 19th December 2010
N/A
Dwg.No: 10/361/04A