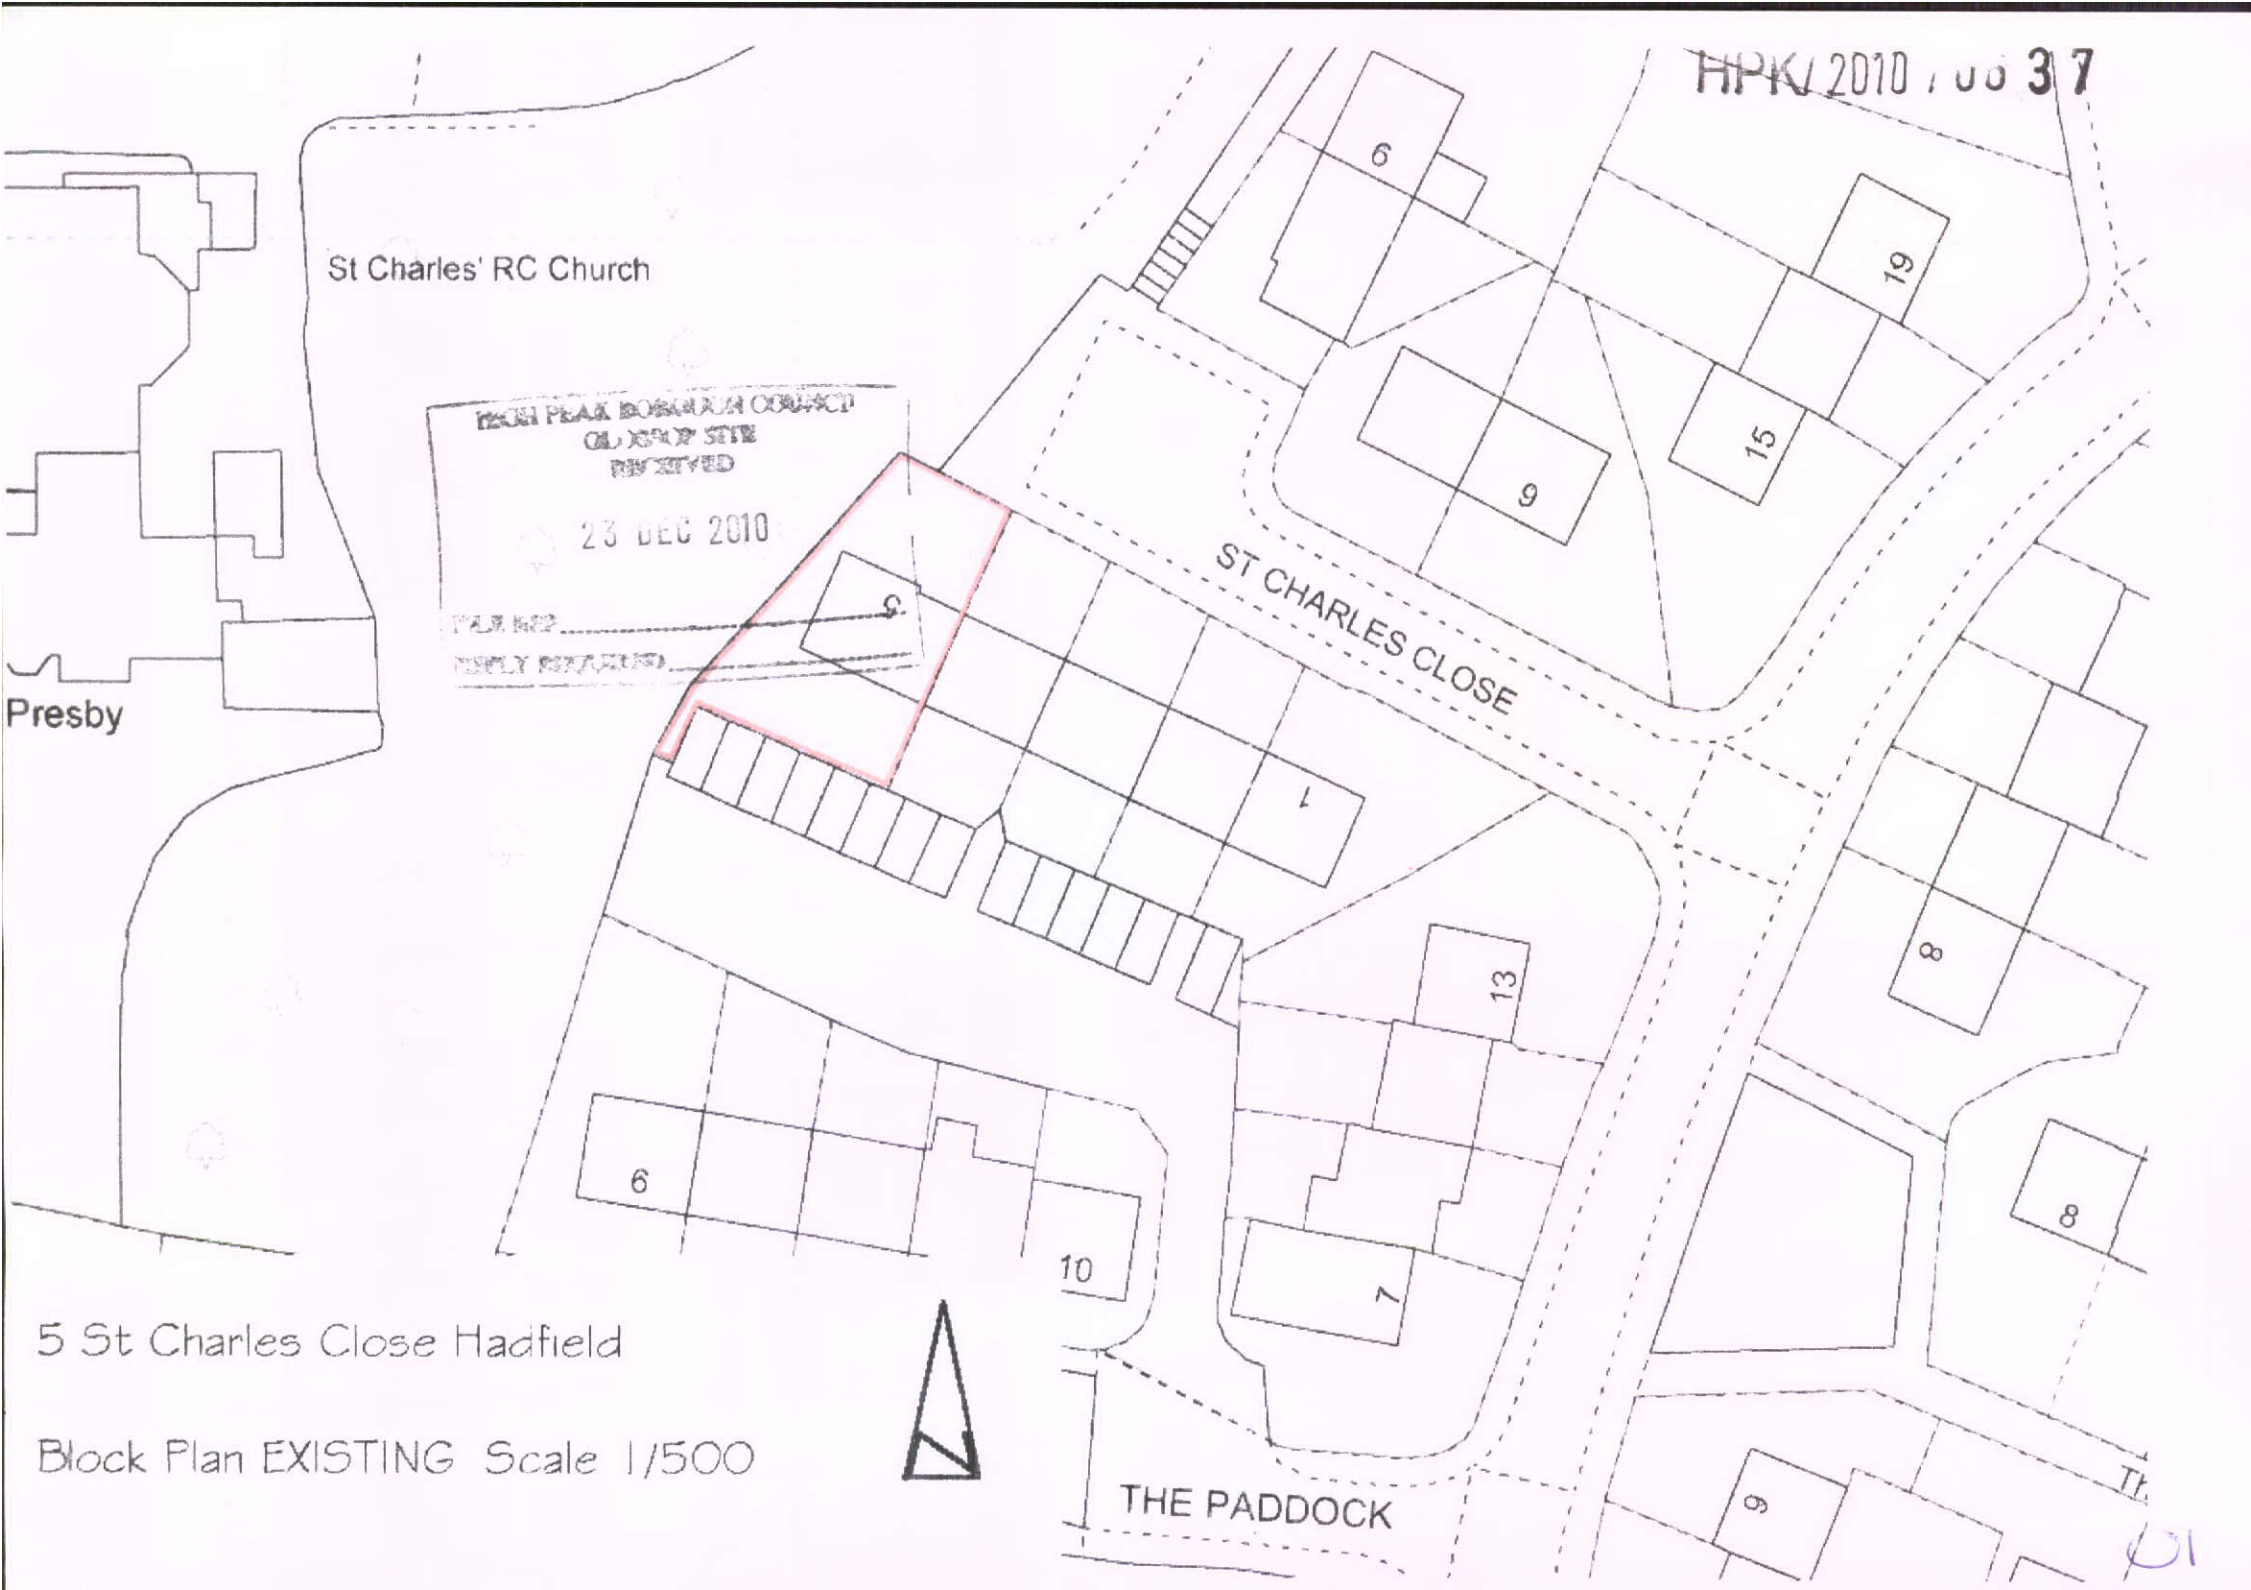

5 St Charles Close Hadfield

Block Plan EXISTING Scale 1/500