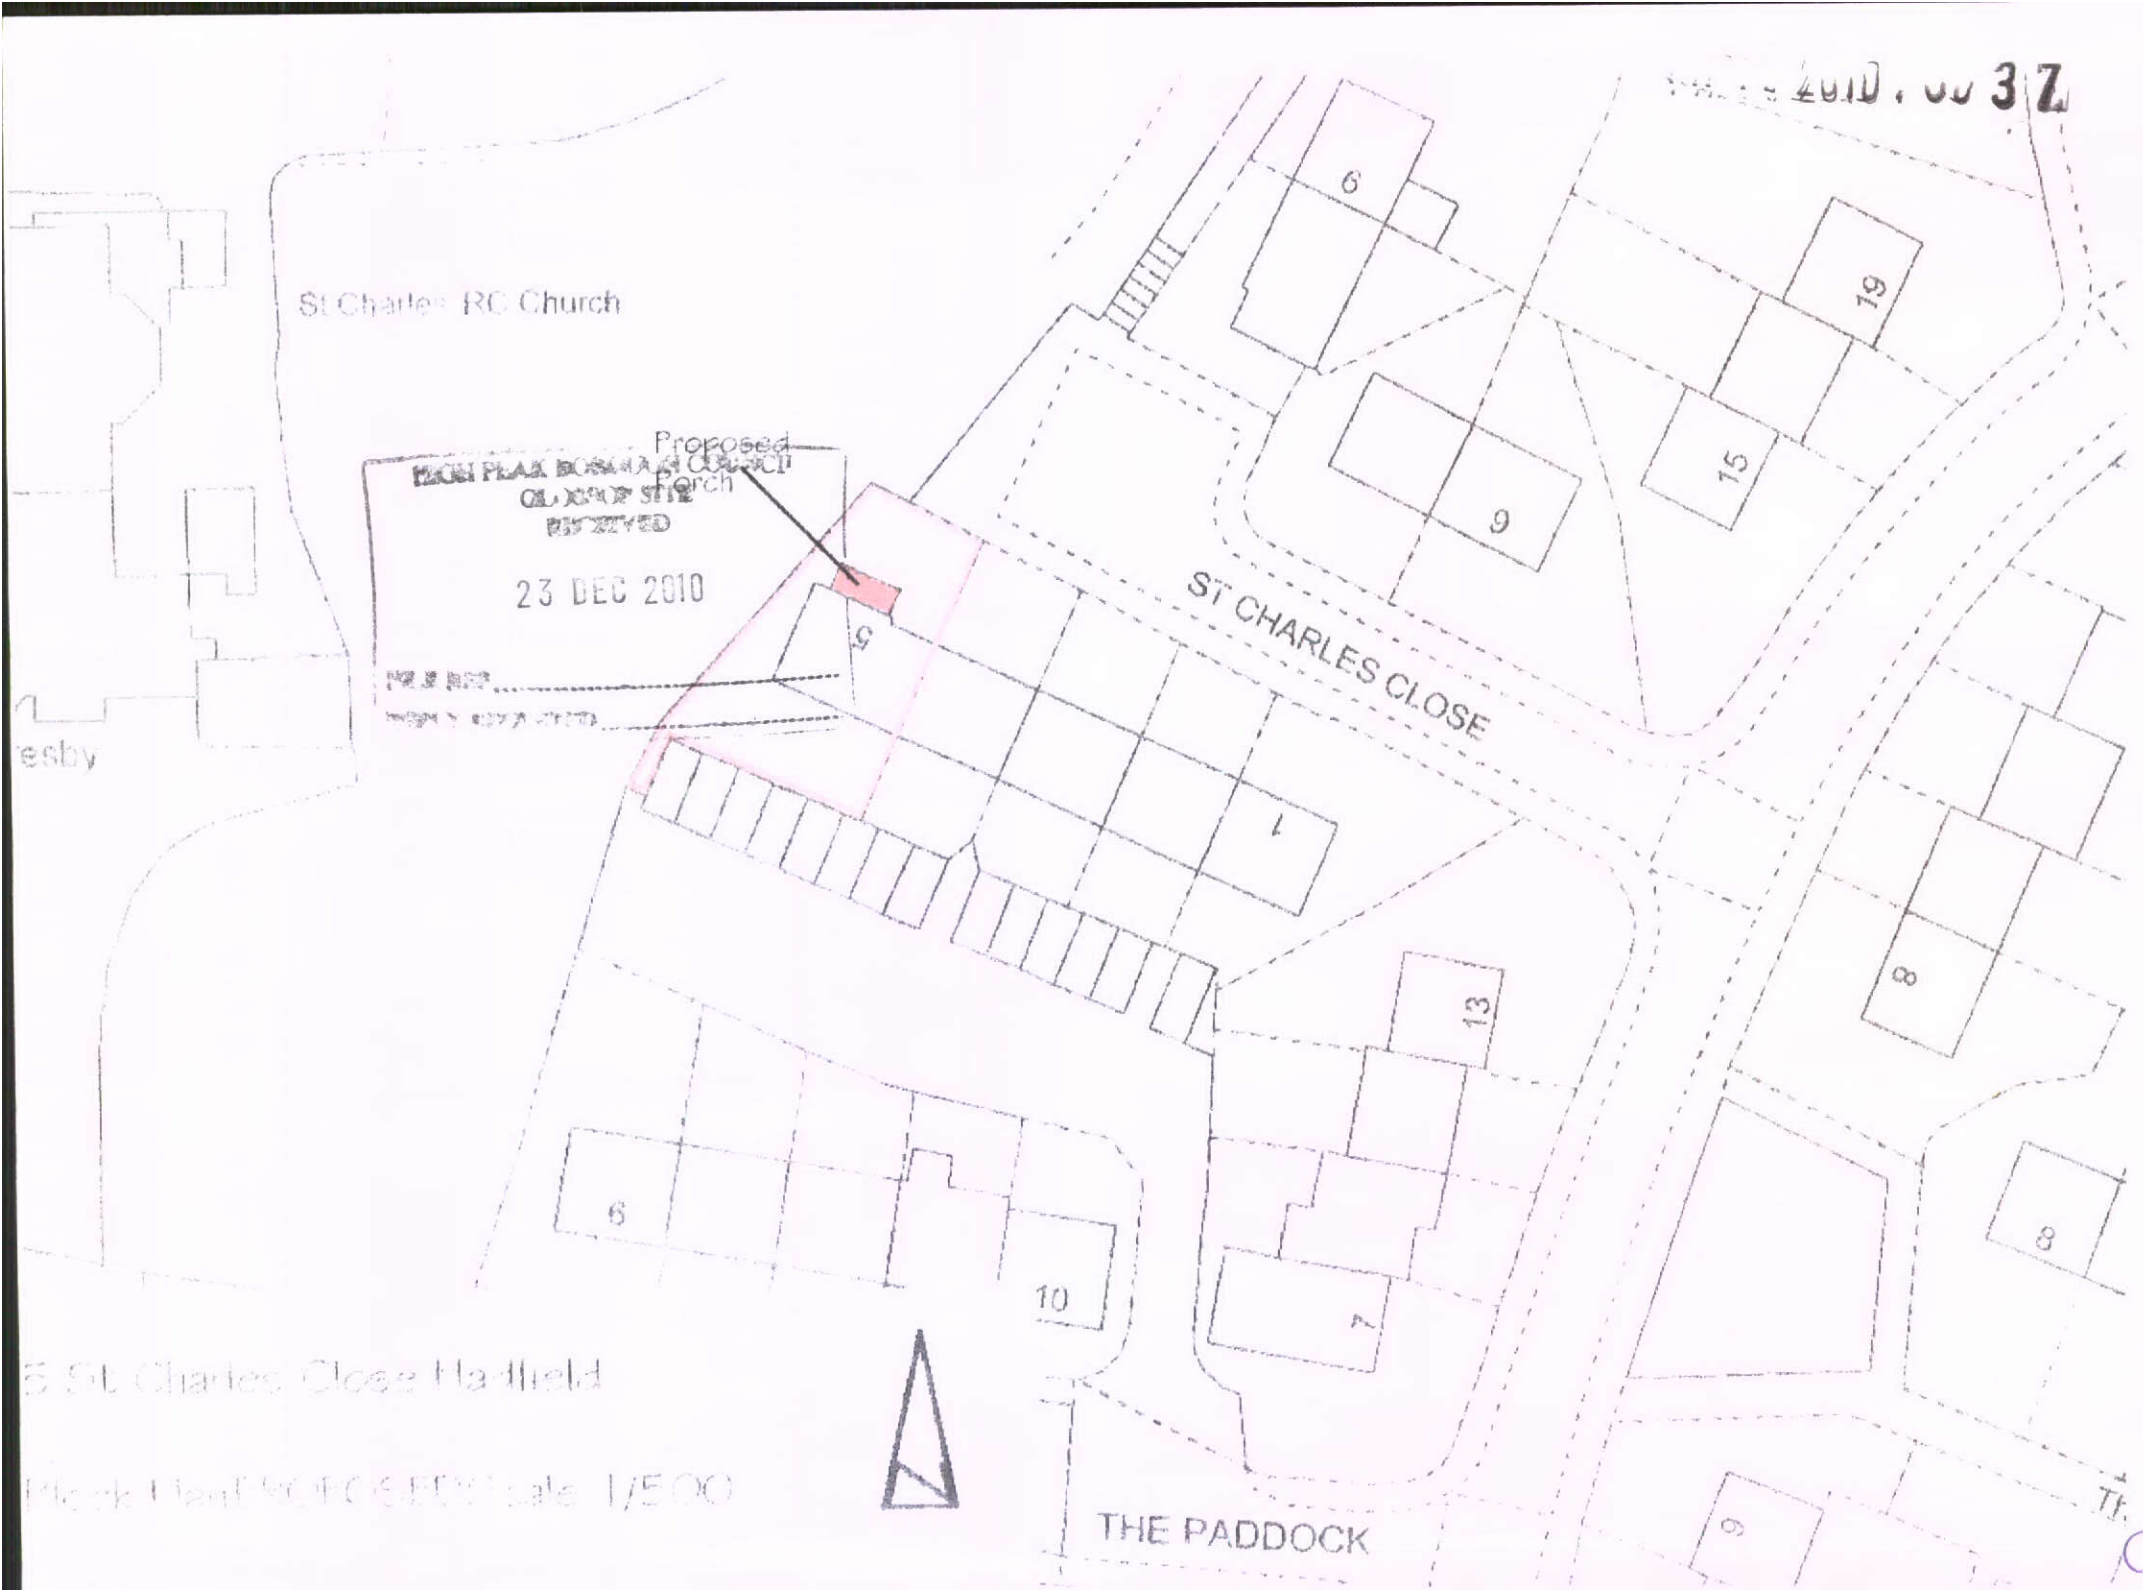

2010 . 00 3 Z
St Charles RC Church
Proposed Porch
23 DEC 2010
ST CHARLES CLOSE
THE PADDOCK
6
19
15
9
5
1
13
8
6
10
7
8
9
5 St Charles Close Hadfield
Block Plan PROPOSED Scale 1/500
02