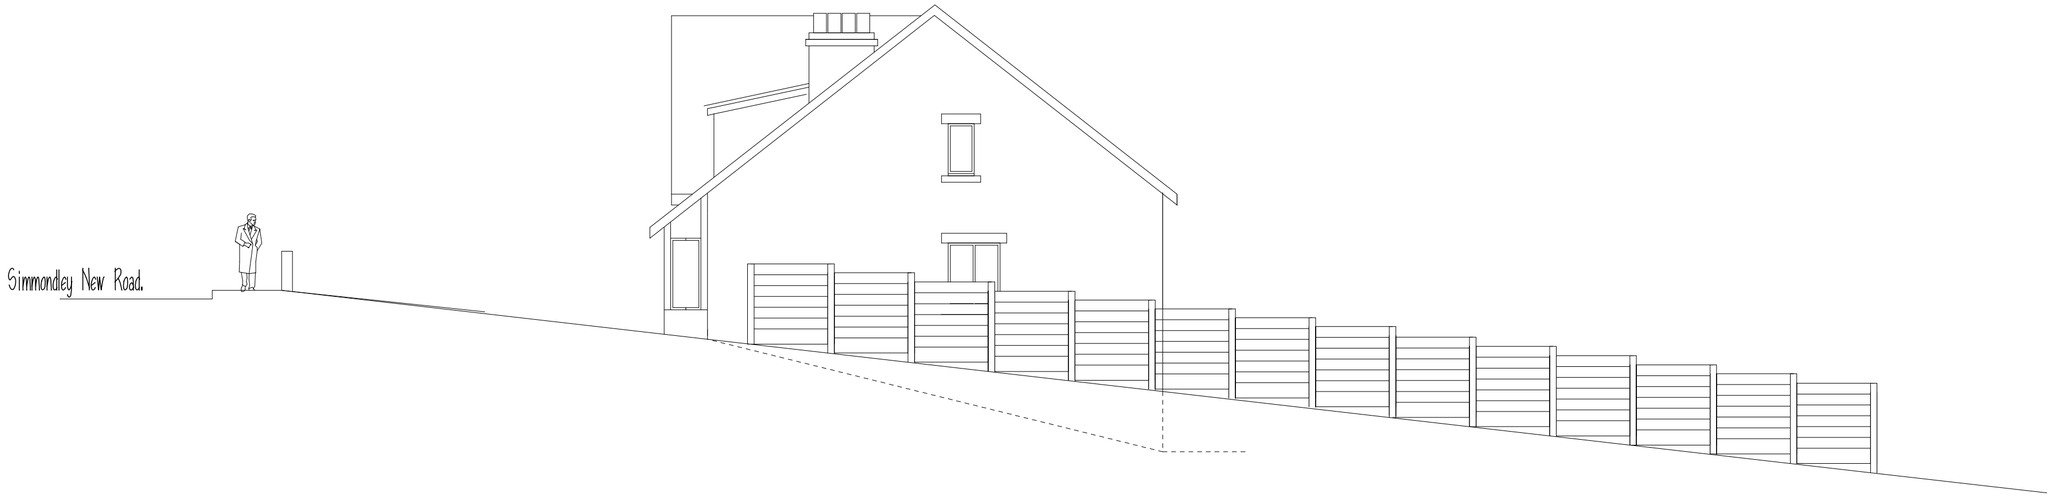


Proposed fence to eastern boundary - see site plan.

PLANMART

Client:

Mr & Mrs Bramall,

Project:

Proposed 5 bedroomed detached dwelling
at 34 Simmondley New Road, Glossop.

Title:

Proposed boundary fence elevation

Scale: 1:100. A2 sheet.

| Drawn: | Date: |
|---|---|
| MH | Dec 2010. |
| Project no.: 2243. | Drawing no.: 2243-22. |

**PLANMART LIMITED**
53A High St. West, Glossop,
Derbyshire SK13 8AZ.
Tel: 01457 863153 E mail: planmart@btconnect.com