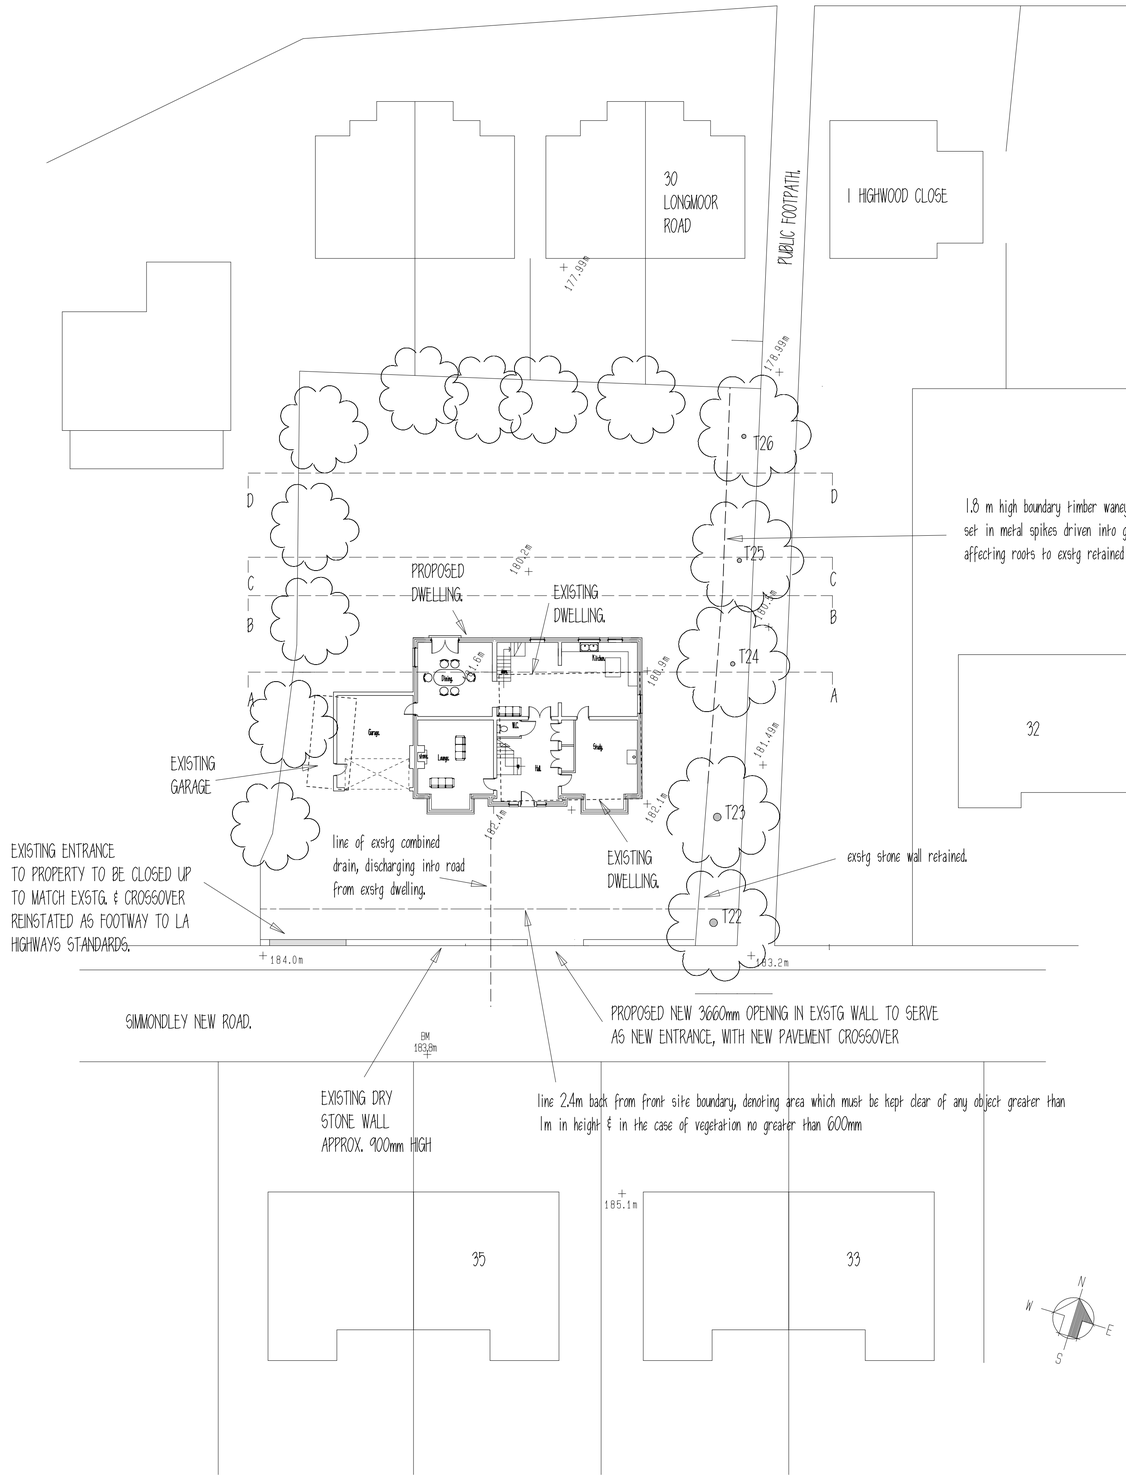

Proposed site plan.

REVISIONS:
A. Exstg trees shown. Feb 09.
B O/all size of unit reduced & unit repositioned. March 09.
C. Size and post,n of dwelling amended. May 09.
D. Width of unit reduced. May 09.
E. Garage depth reduced. June 09.
F. Notes added. 12.12.10.

PLANMART

Client:

Mr & Mrs Bramall,

Project:

Proposed 5 bedroomed detached dwelling
at 34 Simmondley New Road, Glossop.

Title:

Proposed site plan.

Scale: 1:200. A1 sheet.

Drawn:	Date:
M.H.	Dec. 08.
Project no.: 2243.	Drawing no.: 2243-4F.

PLANMART LIMITED
53A High St. West, Glossop,
Derbyshire SK13 8AZ.
Tel: 01457 863153 E mail: planmart@btconnect.com

THIS DRAWING IS NOT TO BE COPIED OR REPRODUCED
WITHOUT THE PRIOR WRITTEN CONSENT OF PLANMART LTD.