




Front Elevation from Henry Street

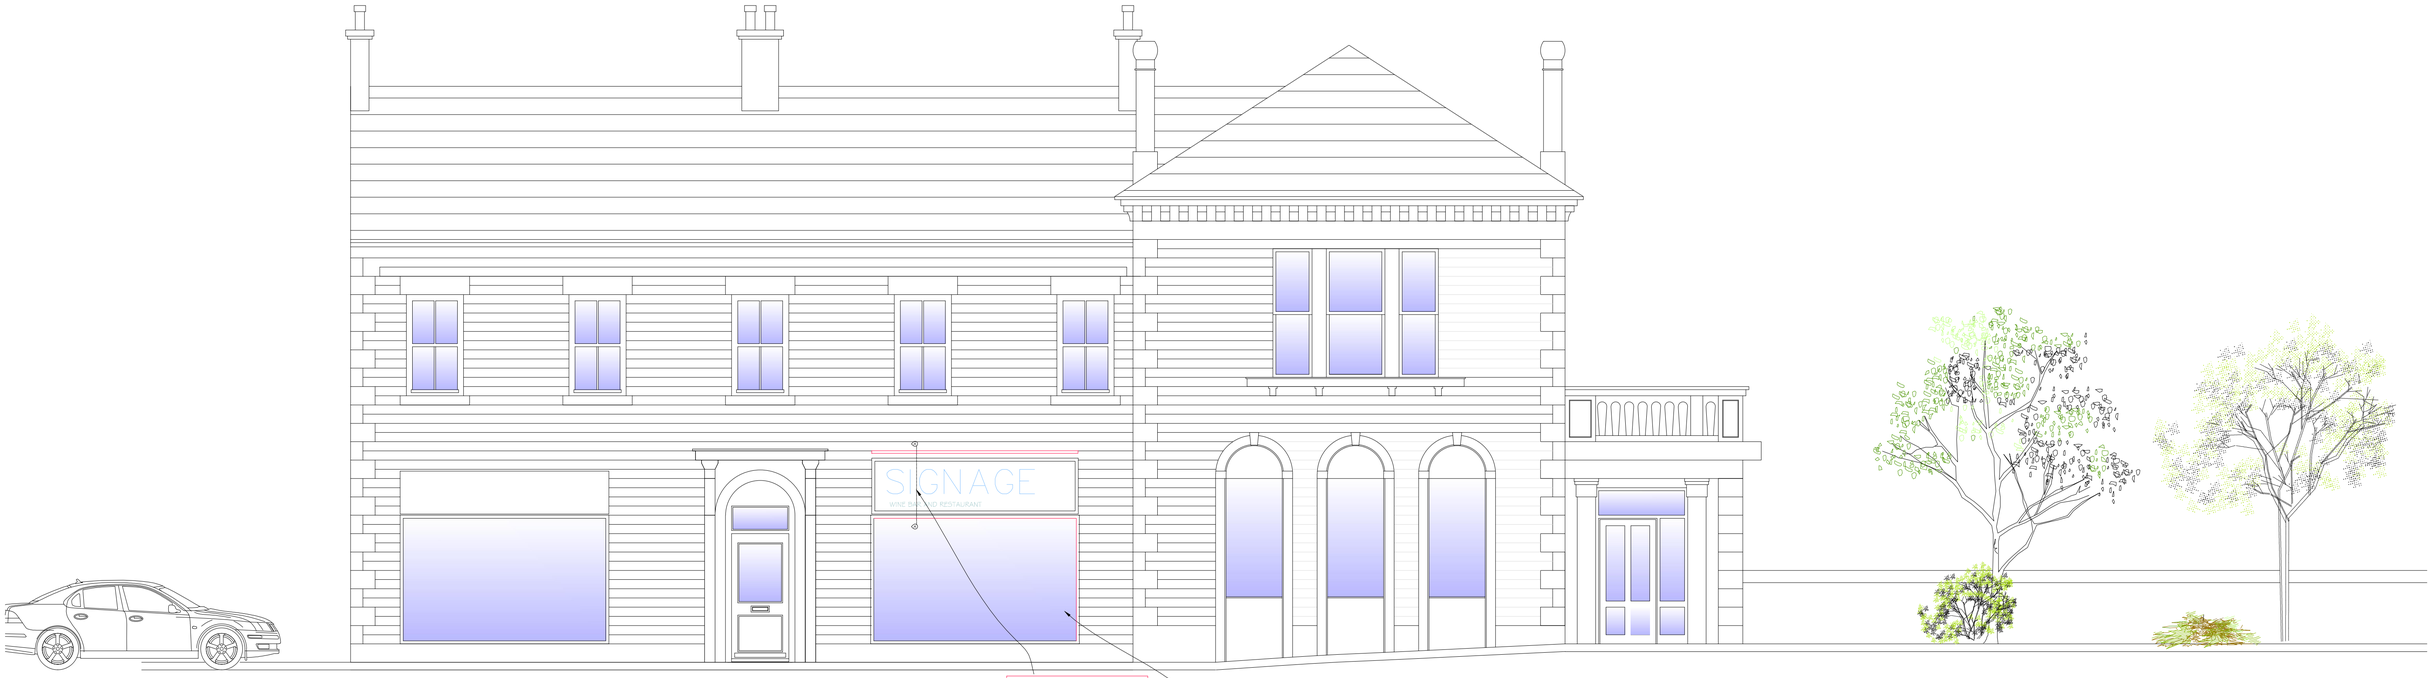


PROPOSED NEW TIMBER SHOP FRONT TO MATCH EXISITNG FRAME SIZE. FINISHED COLOUR TBC. WHITE GLAZING TO INCORPORATE MANIFESTATIONS AS REQUIRED BY THE BUILDING REGULATIONS

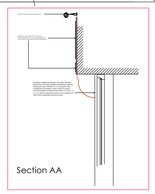

Side Elevation




LOCATION PLAN SCALE 1:1250 SCALE

For PLANNING

B - 04.01.11 - Front Window revised & lighting note revised as per. Joe Brooks comments

A - 16.11.10 - Entrance door amended.

Revision: By Approved

Client:
IMAGE/EGAMI

Project:
BANK HOUSE, HENRY STREET GLOSSOP

Drawing Title:
PROPOSED ELEVATIONS

| Scale: | Date: | Drawn: | Checked: |
|---|---|---|---|
| 1:50@A1 | 27.09.10 | JSA | |

| Project No: | Drawing No: | Revision: |
|---|---|---|
| 0001 | (P)06 | B |