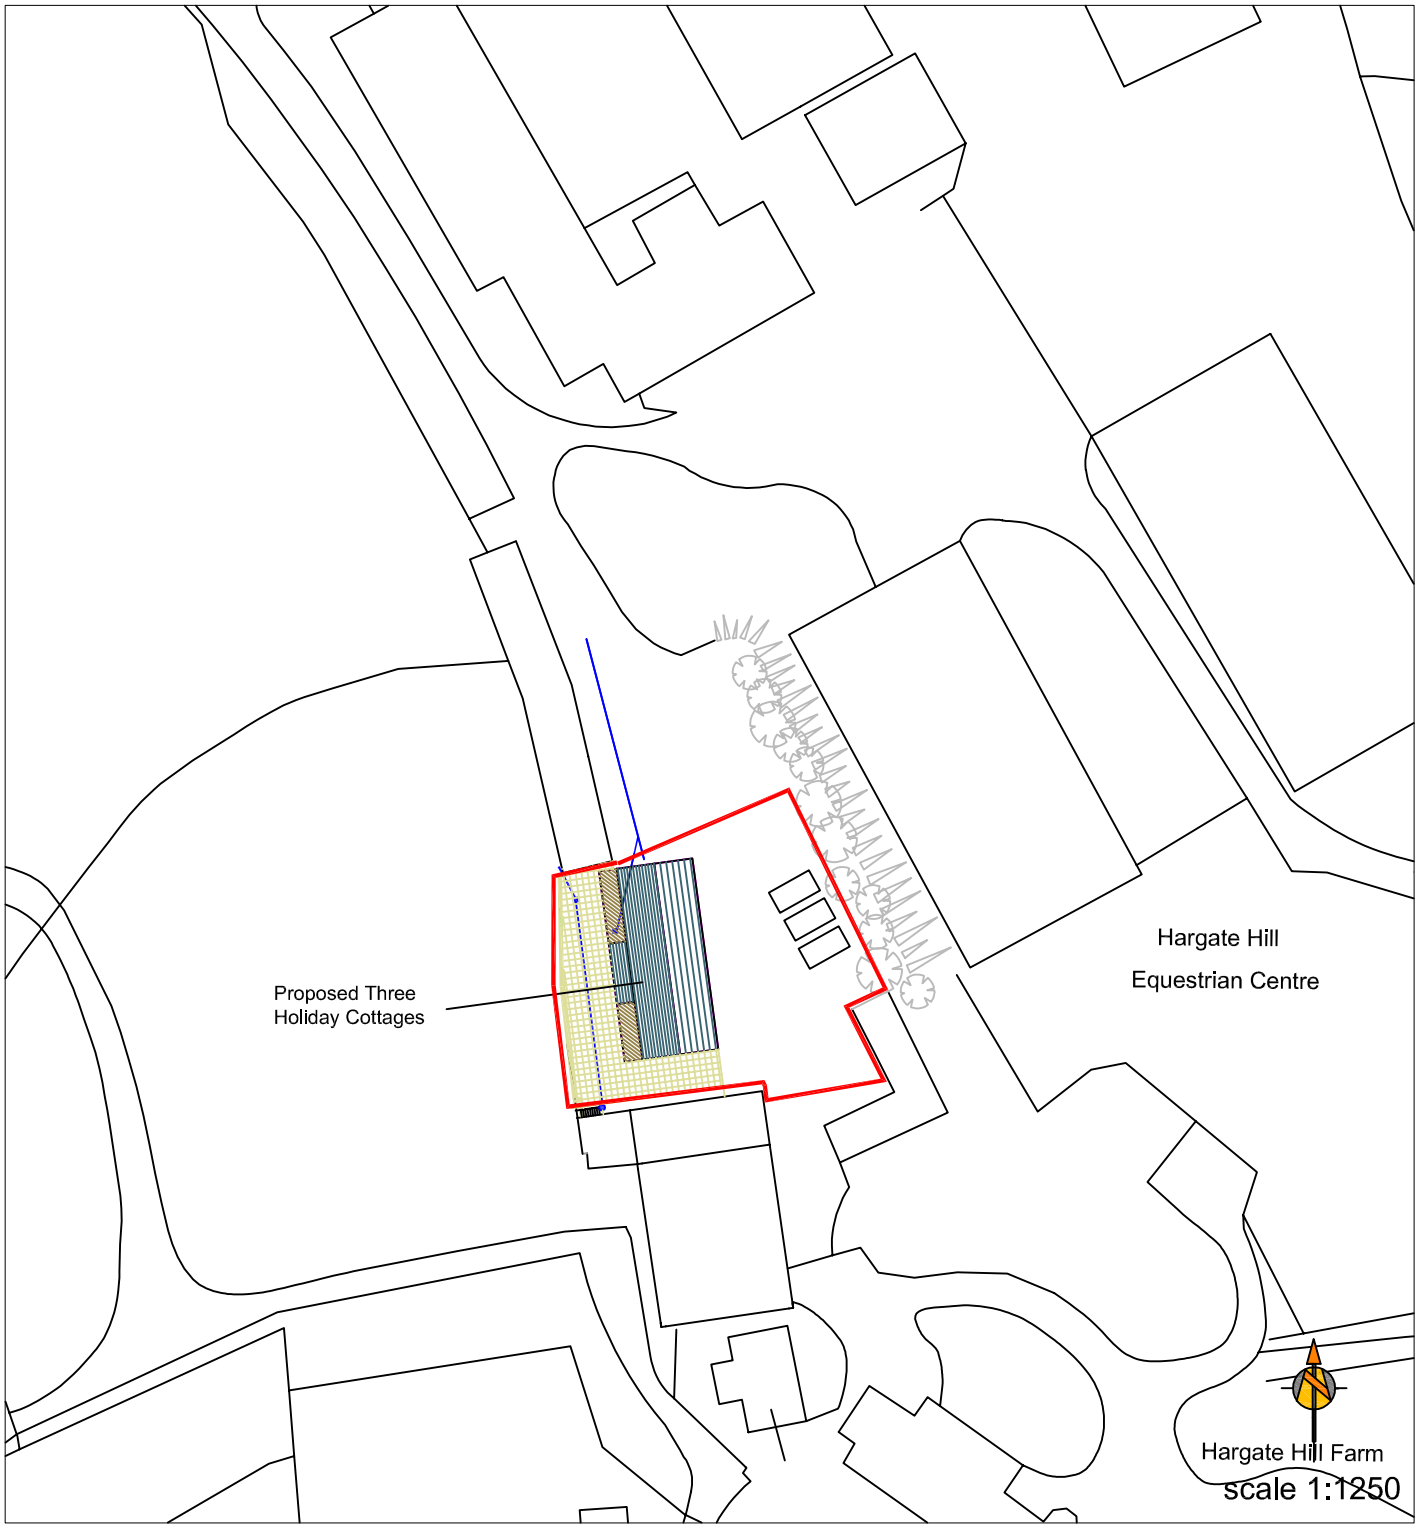

PROPOSED DEMOLITION OF REDUNDANT BARN
AND ERECTION OF THREE HOLIDAY COTTAGES AT

HARGATE HILL EQUESTRIAN CENTRE

LOCATION PLAN WITH
APPLICATION SITE BOUNDARY

scale 1:1250 drg.no. HH/1/Rev.A date 12/10

J R A MOORHOUSE PLANNNING
chartered town planning consultant
18 DALE ROAD MARPLE STOCKPORT CHESHIRE SK6 6HA
tel: 0161 427 4808 e-mail a.moorhouse1@ntlworld.com fax: 0161 427 8580