

rear elevation - west

20287

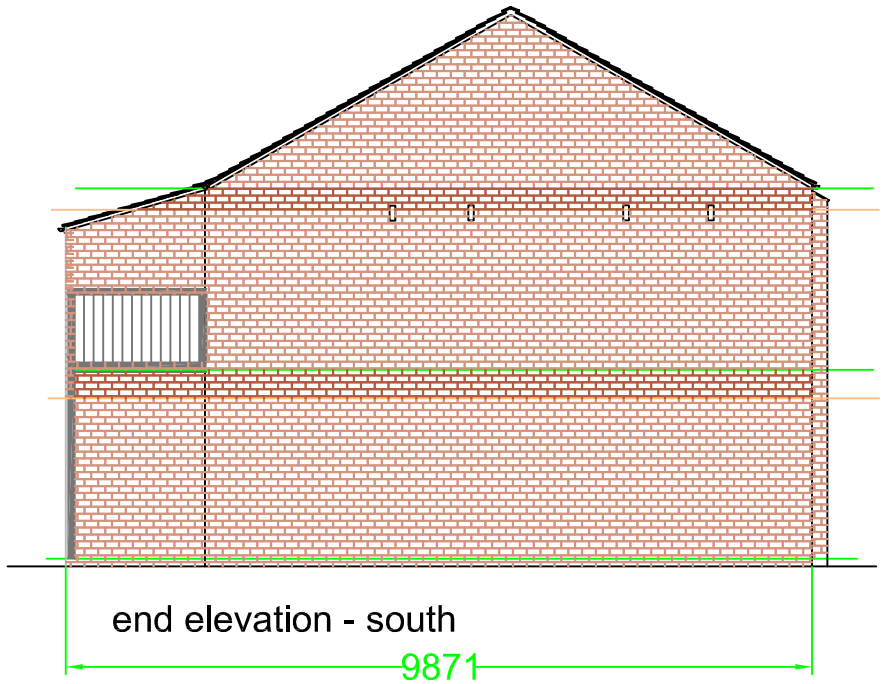

end elevation - south

9871

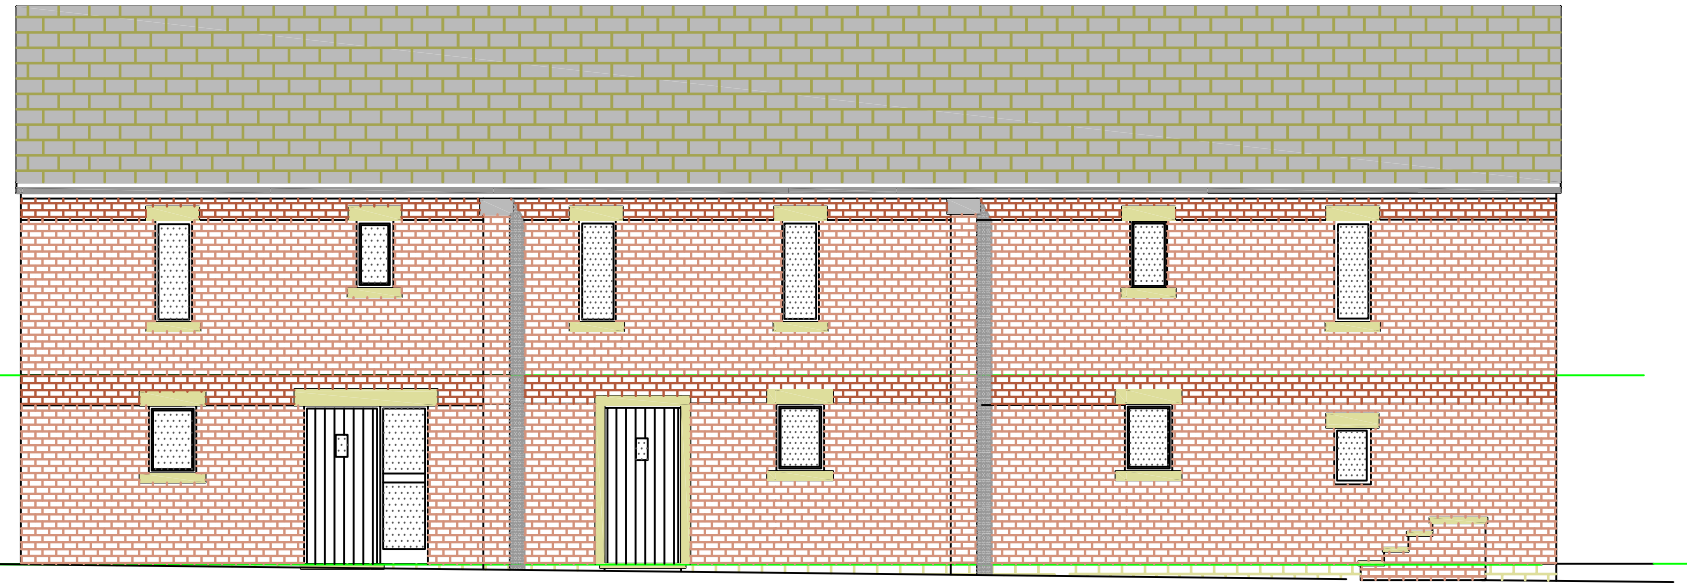

front elevation - east



end elevation - north

scale 1:100

J R A MOORHOUSE PLANNNING

chartered town planning consultant

18 DALE ROAD MARPLE STOCKPORT CHESHIRE SK6 6HA

tel: 0161 427 4808 e-mail a.moorhouse1@ntlworld.com fax: 0161 427 8580

PROPOSED DEMOLITION OF REDUNDANT BARN
AND ERECTION OF THREE HOLIDAY COTTAGES AT

HARGATE HILL EQUESTRIAN CENTRE

E L E V A T I O N S - P R O P O S E D

scale 1:100 drg.no. HH/4/Rev.B date 1/08