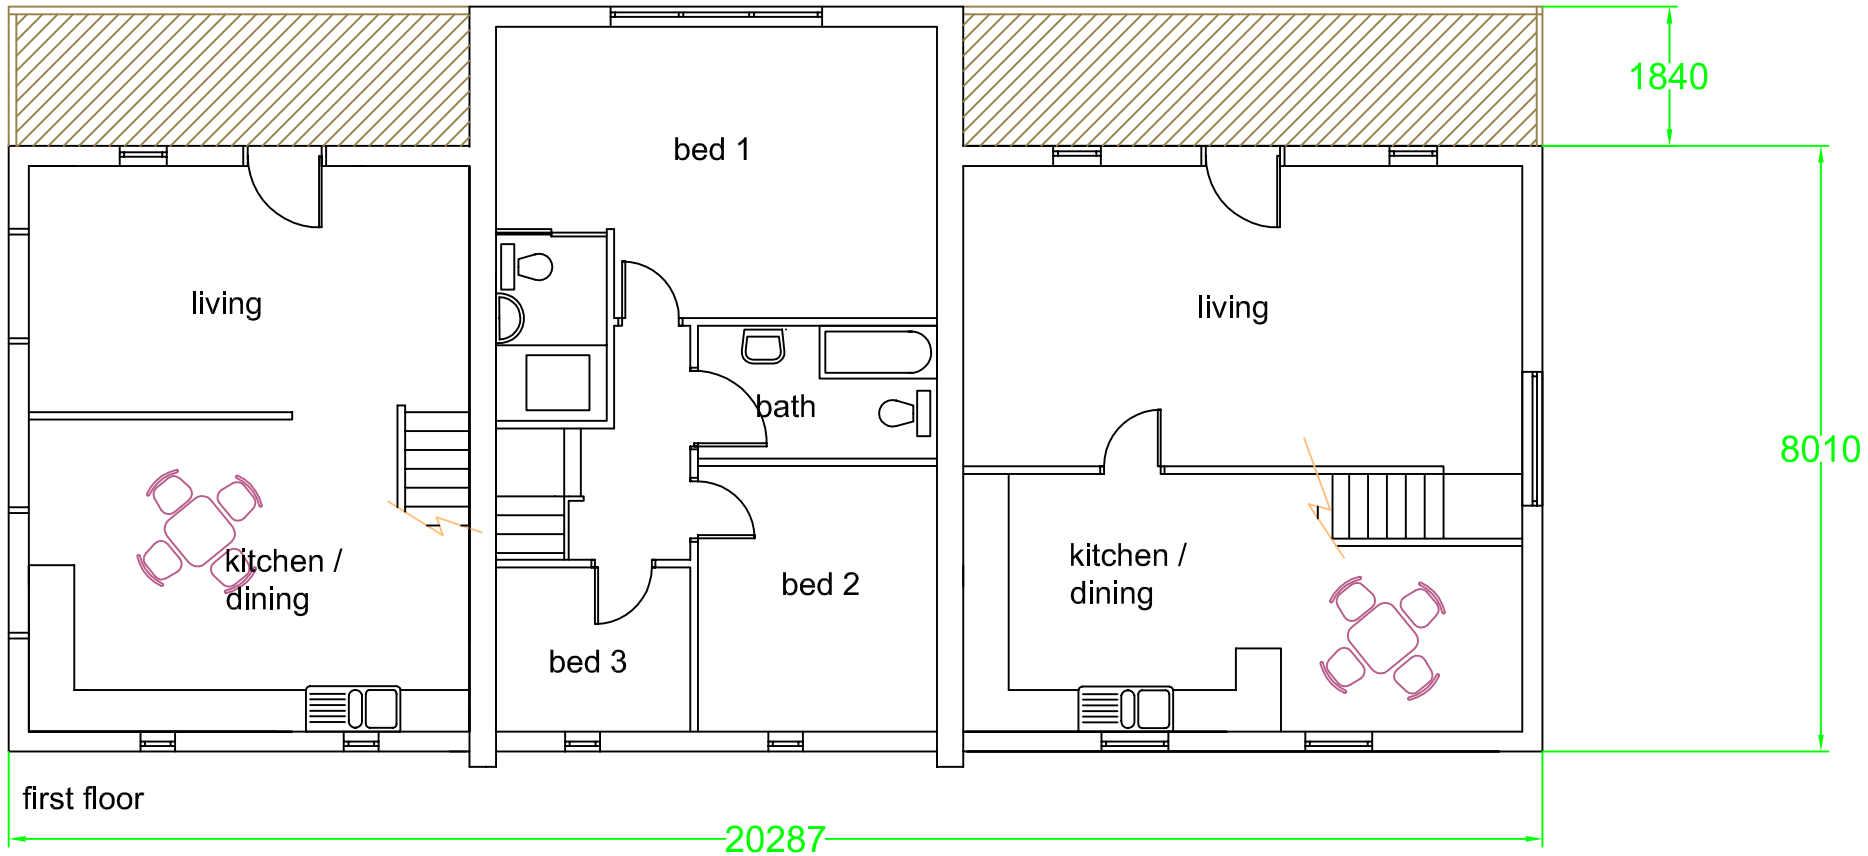

first floor

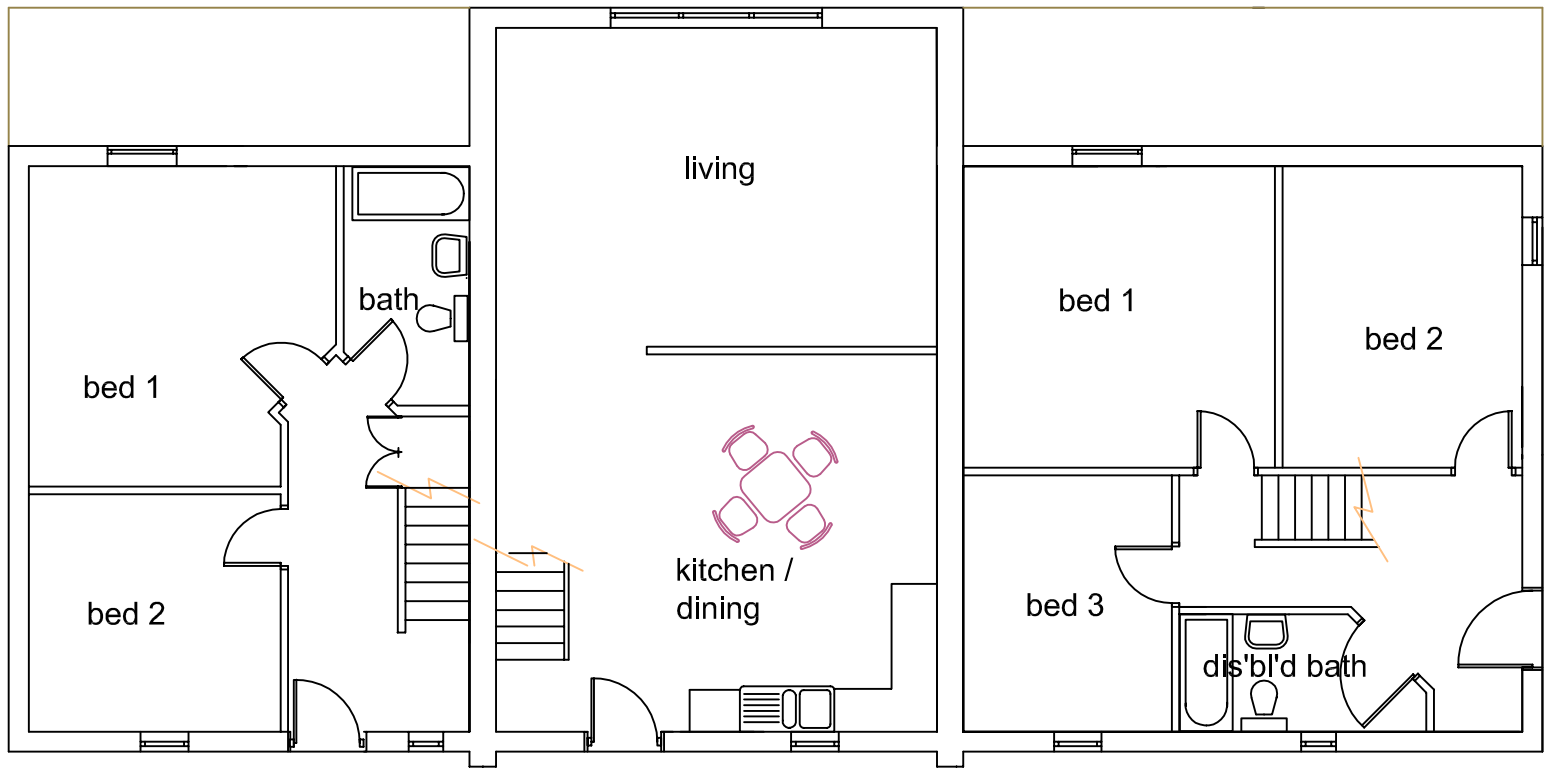

ground floor

PROPOSED DEMOLITION OF REDUNDANT BARN
AND ERECTION OF THREE HOLIDAY COTTAGES AT

HARGATE HILL EQUESTRIAN CENTRE

F L O O R P L A N - P R O P O S E D

scale 1:100 drg.no. HH/3/Rev.A date 11/07

J R A MOORHOUSE PLANNNING
chartered town planning consultant
18 DALE ROAD MARPLE STOCKPORT CHESHIRE SK6 6HA
tel: 0161 427 4808 e-mail a.moorhouse1@ntlworld.com fax: 0161 427 8580