RECEIVED
20 DEC 2010

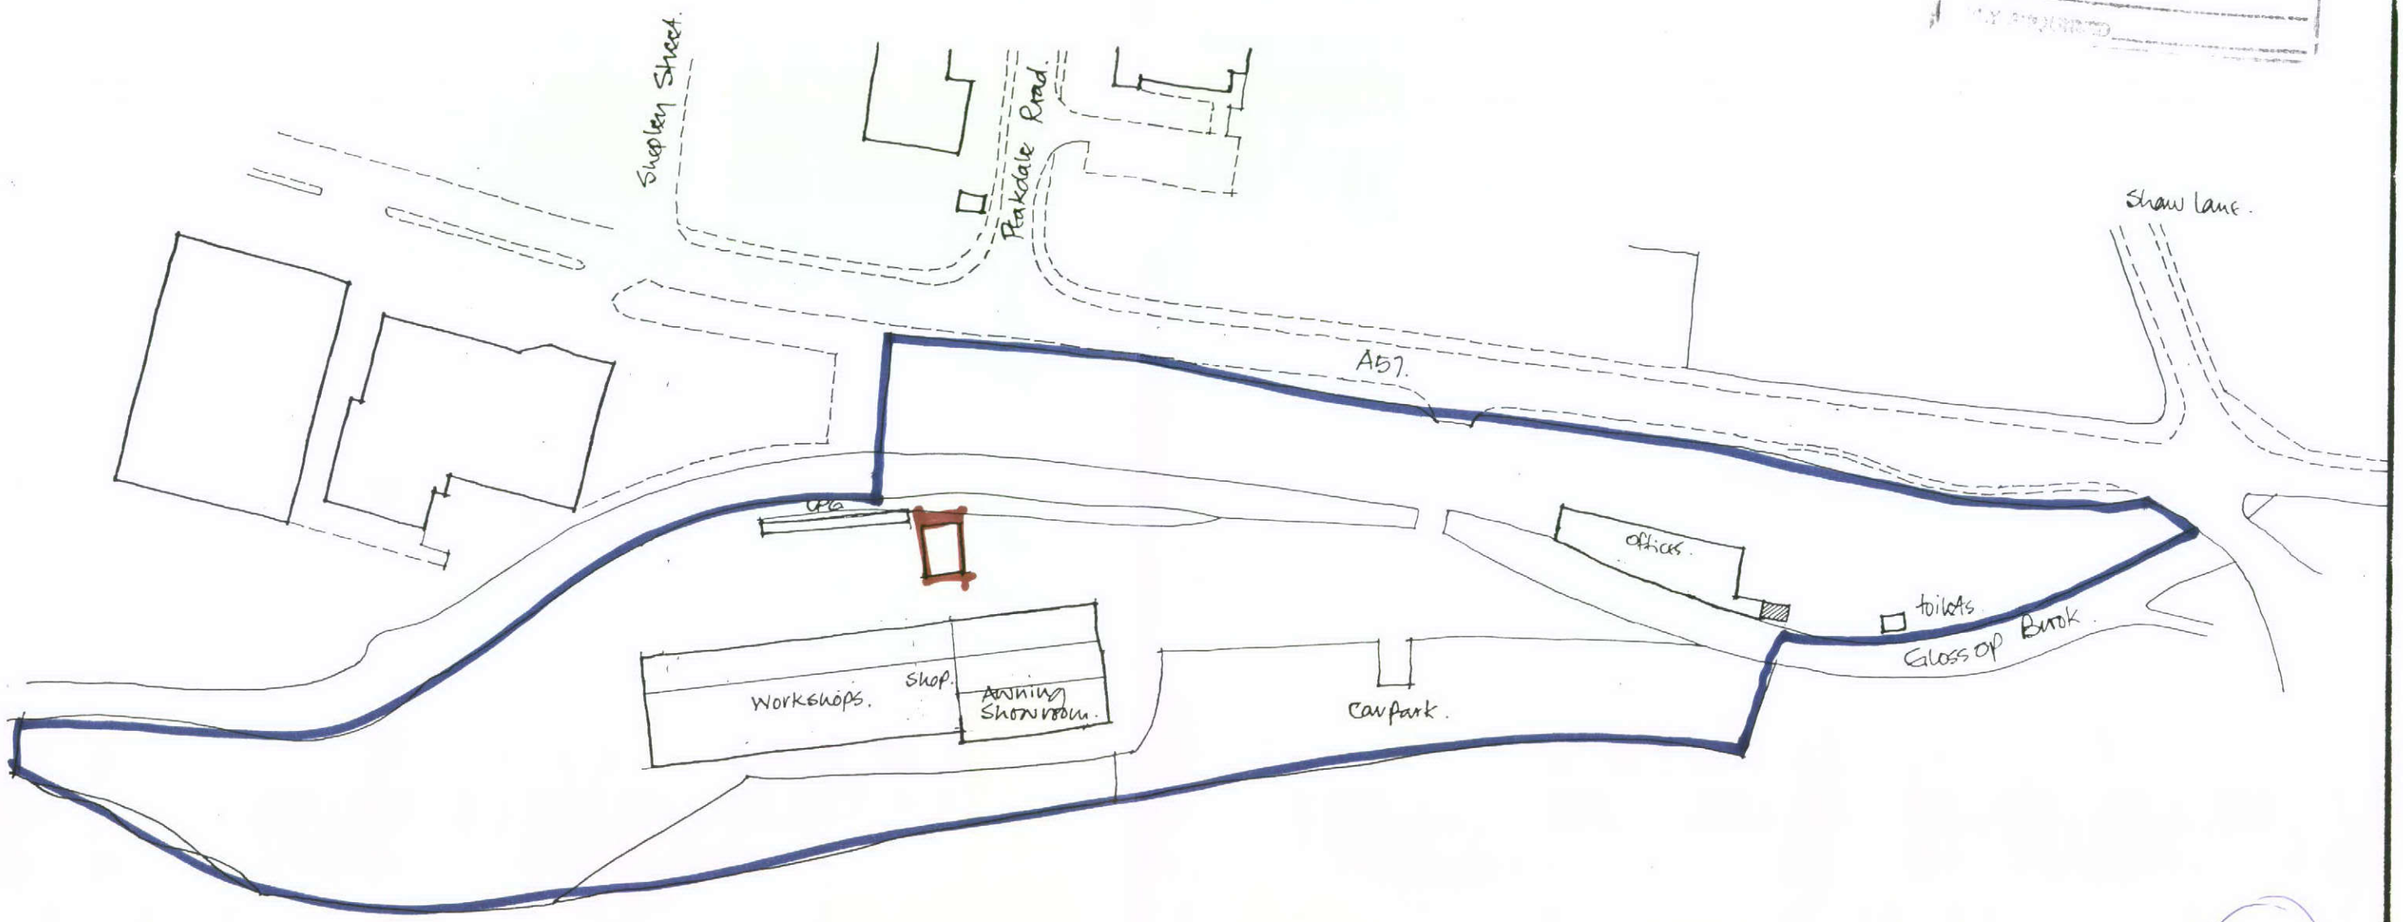

site plan 1:1250

GLOSSOP CARAVANS.

Brookfield, Glossop.

2

scale : 1:1250. Date: February 2010.

A.C. MARLAND. ASSOCIATES,
1, OAKCROFT, STALYBRIDGE,
CHESHIRE, SK15 2UQ.

TEL/FAX: 01457 765255.