

HPK/2010/0683

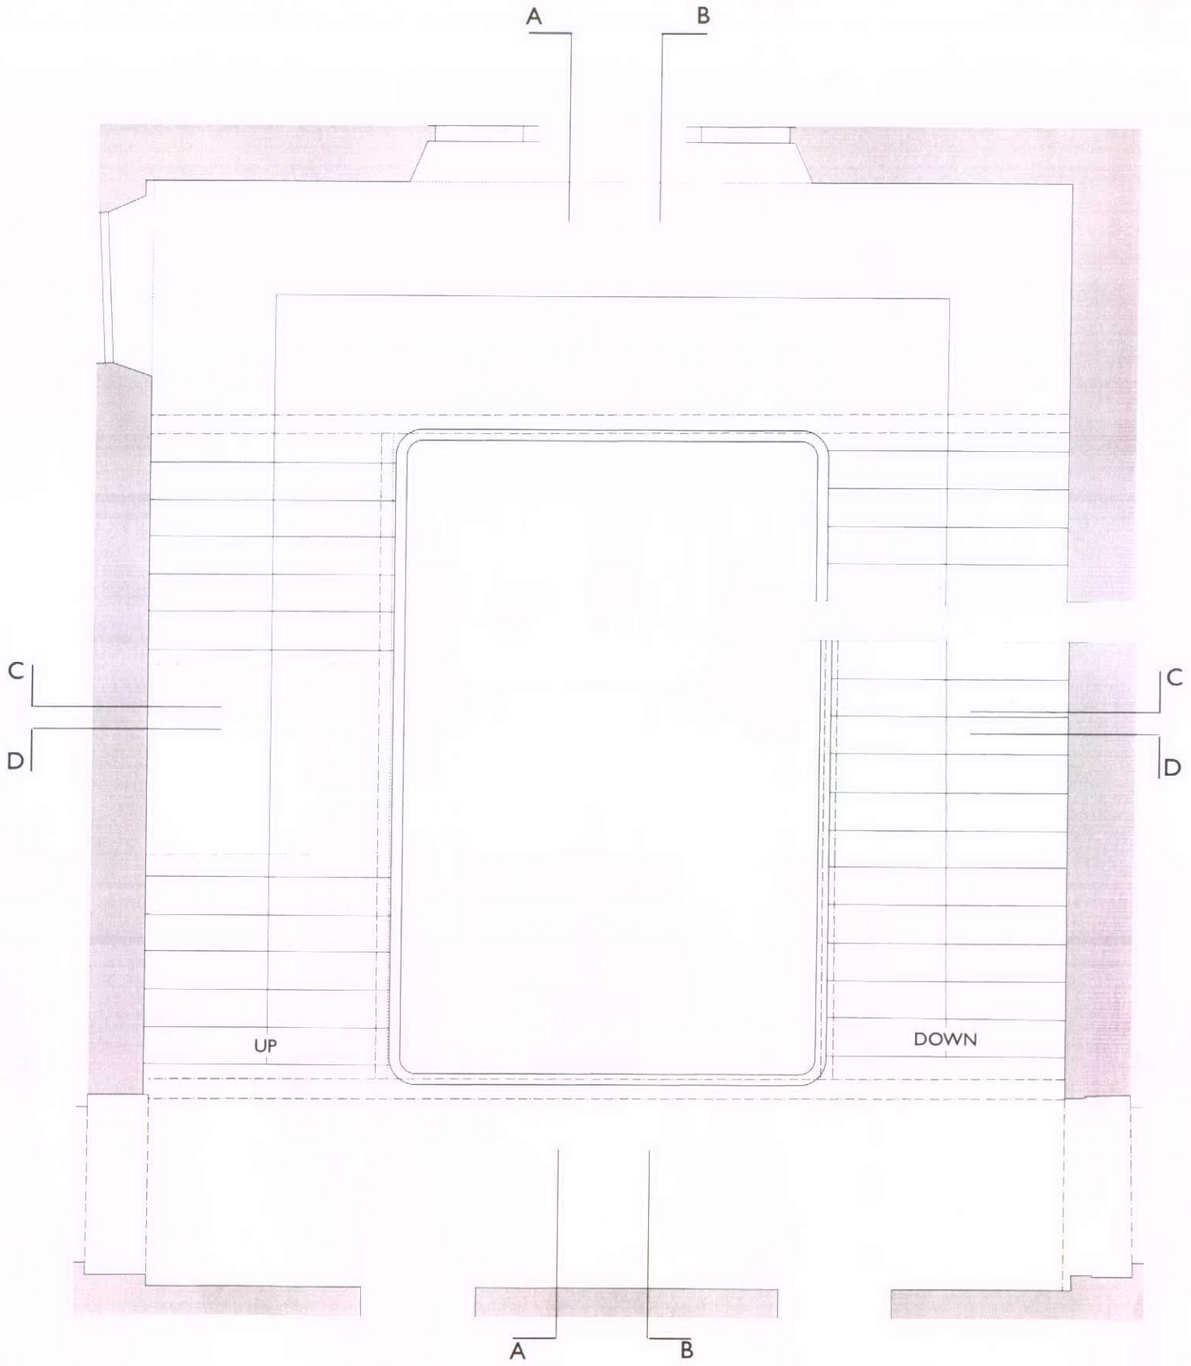

EXISTING FIRST FLOOR PLAN

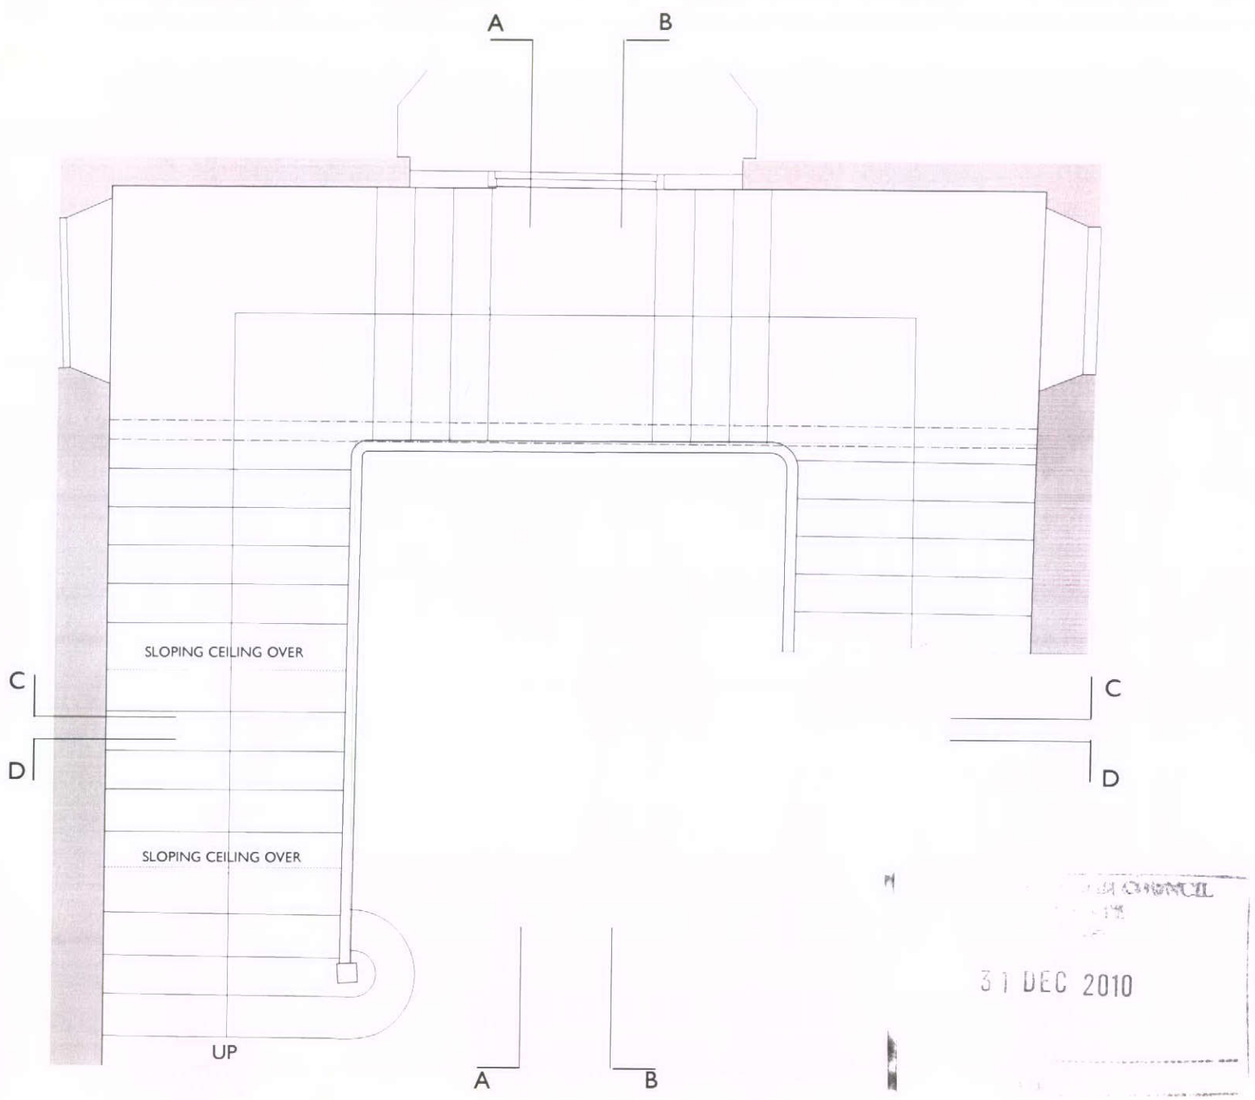

EXISTING FIRST FLOOR LANDING PLAN

31 DEC 2010

Project
PALACE HOTEL, BUXTON; INTERNAL STAIRWELL

FINCH ASSOCIATES

Chartered Architects and Designers
318 Kensal Road
London W10 5BZ
Tel: 020 8962 8666
Fax: 020 8962 8777

Drawing Title
EXISTING FIRST FLOOR PLAN AND FIRST FLOOR LANDING PLAN

Date: SEPT 10
Drawn By: LG
Scale: 1:50 @ A3
Checked By:
Drawing Number: FA964 / EX 03
Revision: