
HPK/2010/0683

31 DEC 2010

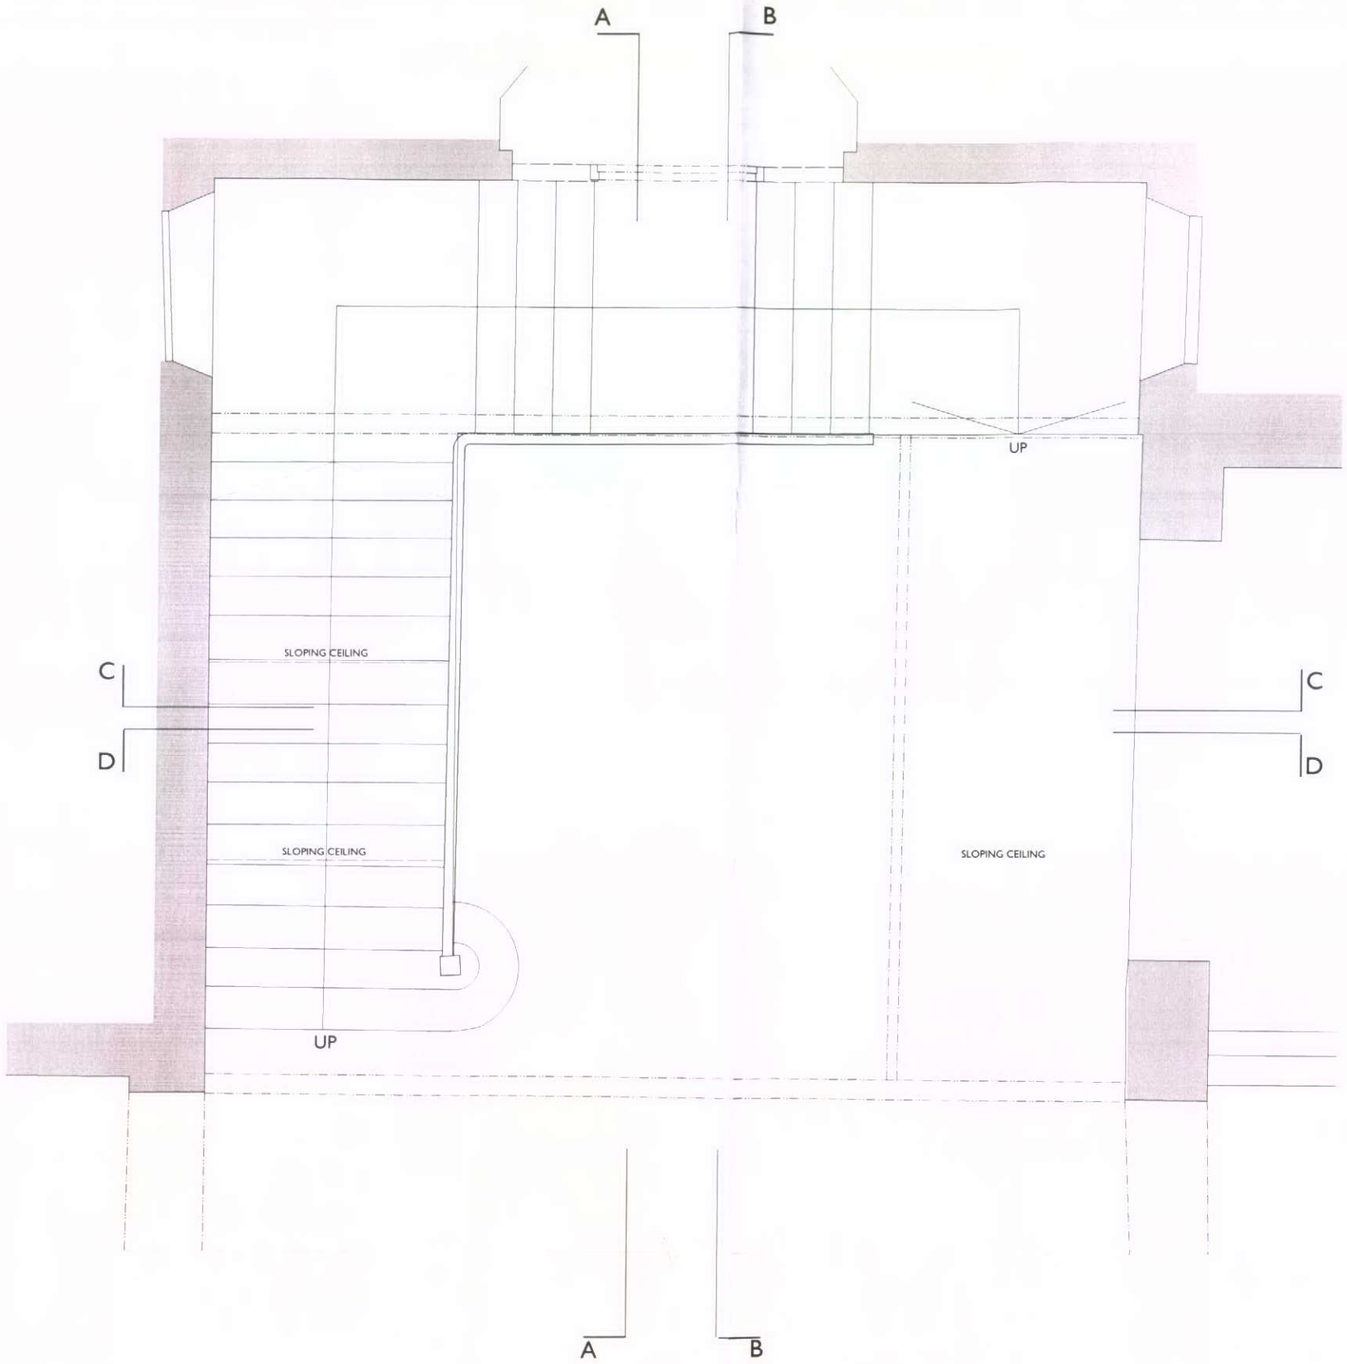

EXISTING GROUND FLOOR PLAN

Project: PALACE HOTEL, BUXTON; INTERNAL STAIRWELL	FINCH ASSOCIATES Chartered Architects and Designers 118 Kensal Road London W10 5BZ Tel 020 8962 8666 Fax 020 8962 8277		
Drawing Title: EXISTING GROUND FLOOR PLAN	Date: SEPT 10	Drawn By: LG	Drawing Number: FA964 / EX 02
	Scale: 1:50 @ A3	Checked By:	Revision: