

HPK/2010/0683

31 DEC 2010

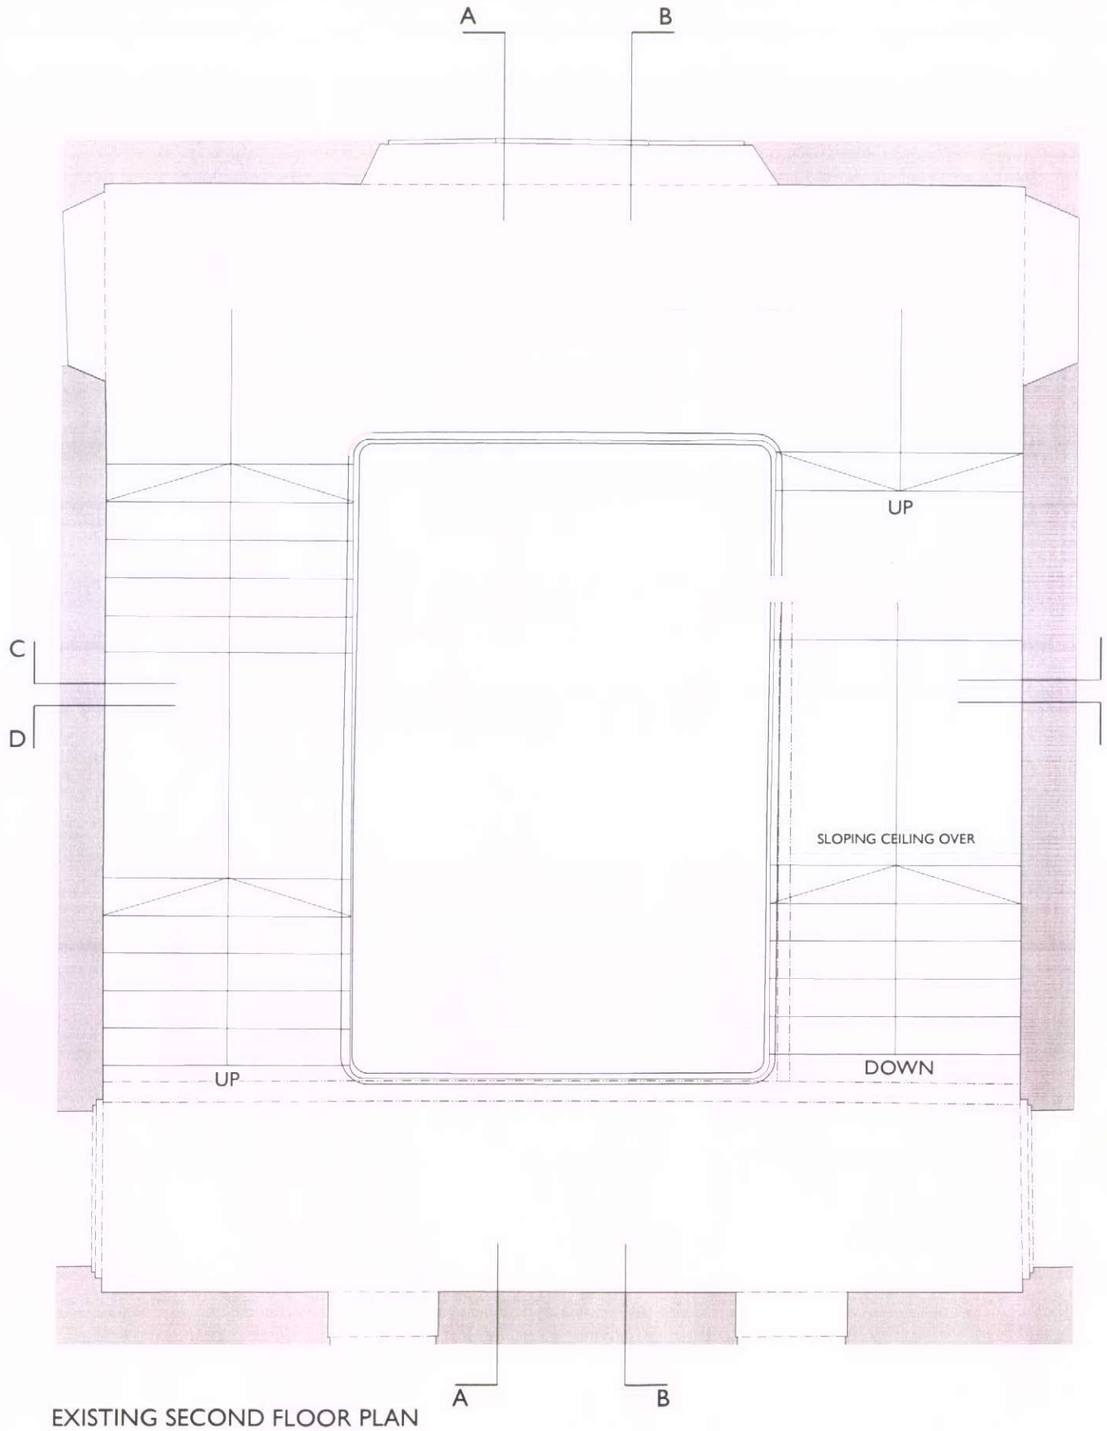

EXISTING SECOND FLOOR PLAN

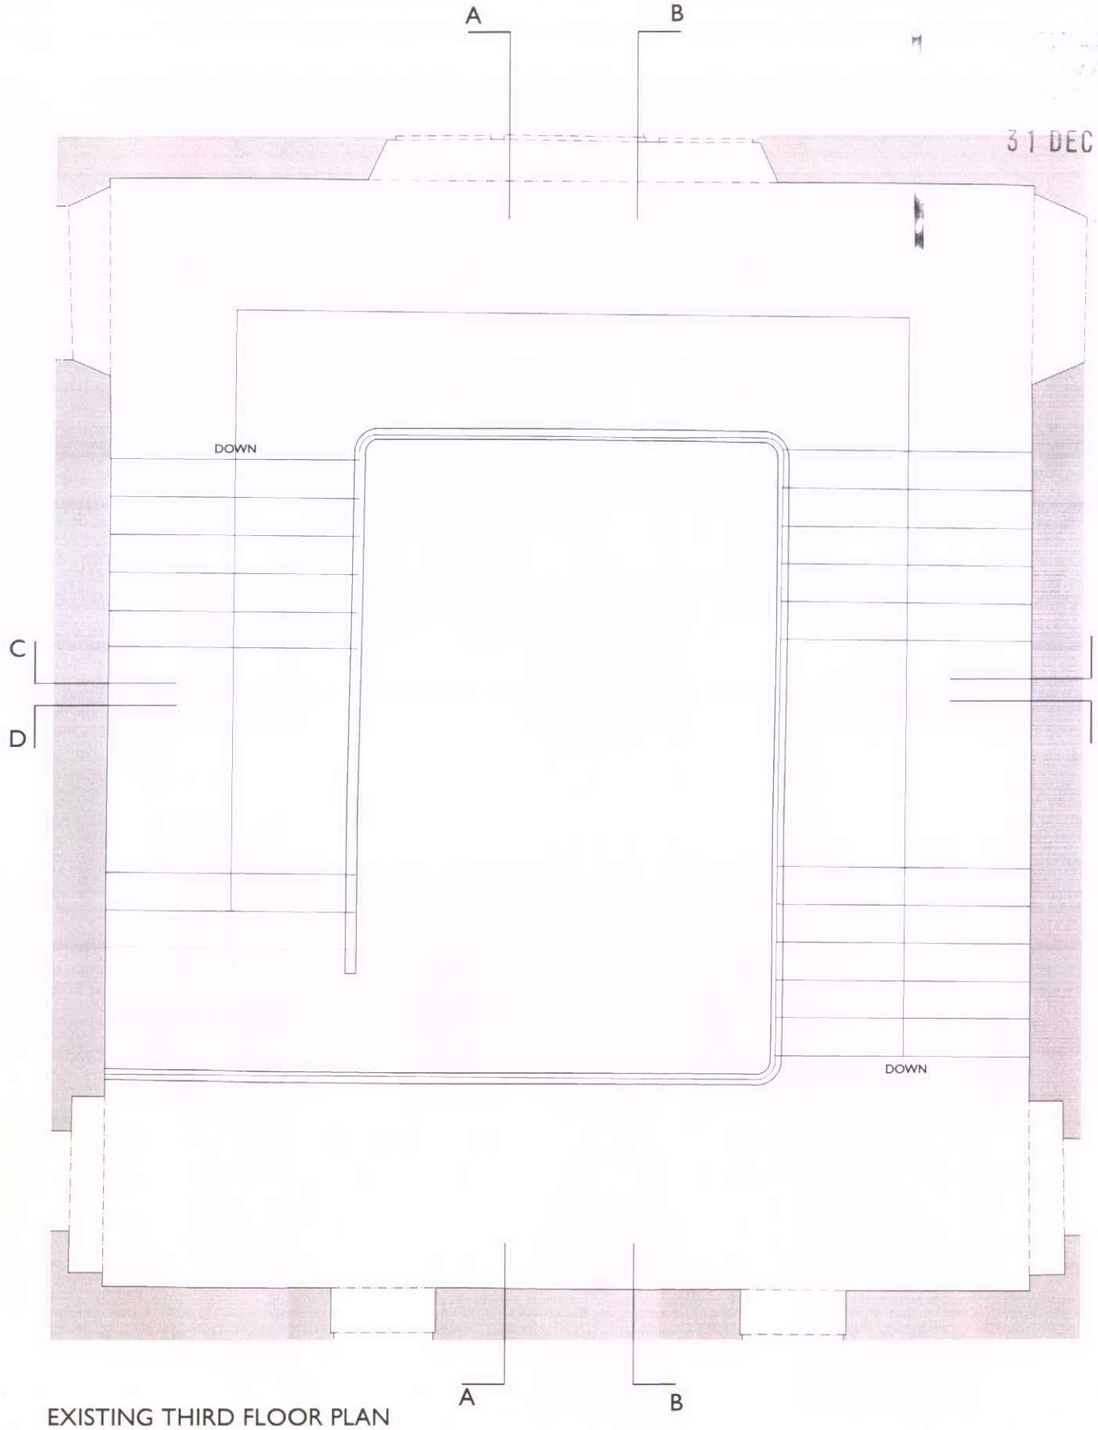

EXISTING THIRD FLOOR PLAN

Project
PALACE HOTEL, BUXTON; INTERNAL STAIRWELL

FINCH ASSOCIATES

Chartered Architects and Designers
318 Kensal Road London W10 5BZ
Tel. 020 8962 8666
Fax. 020 8962 8777

Drawing Title
EXISTING SECOND FLOOR PLAN AND THIRD FLOOR PLAN

Date: SEPT 10
Drawn By: LG
Drawing Number: FA964 / EX 04
Scale: 1:50 @ A3
Checked By:
Revision: