

HPK/2010/0683

RECEIVED
31 DEC 2010

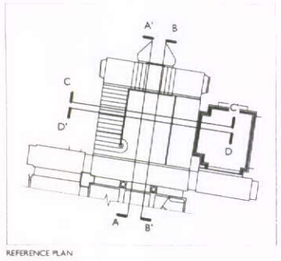

REFERENCE PLAN

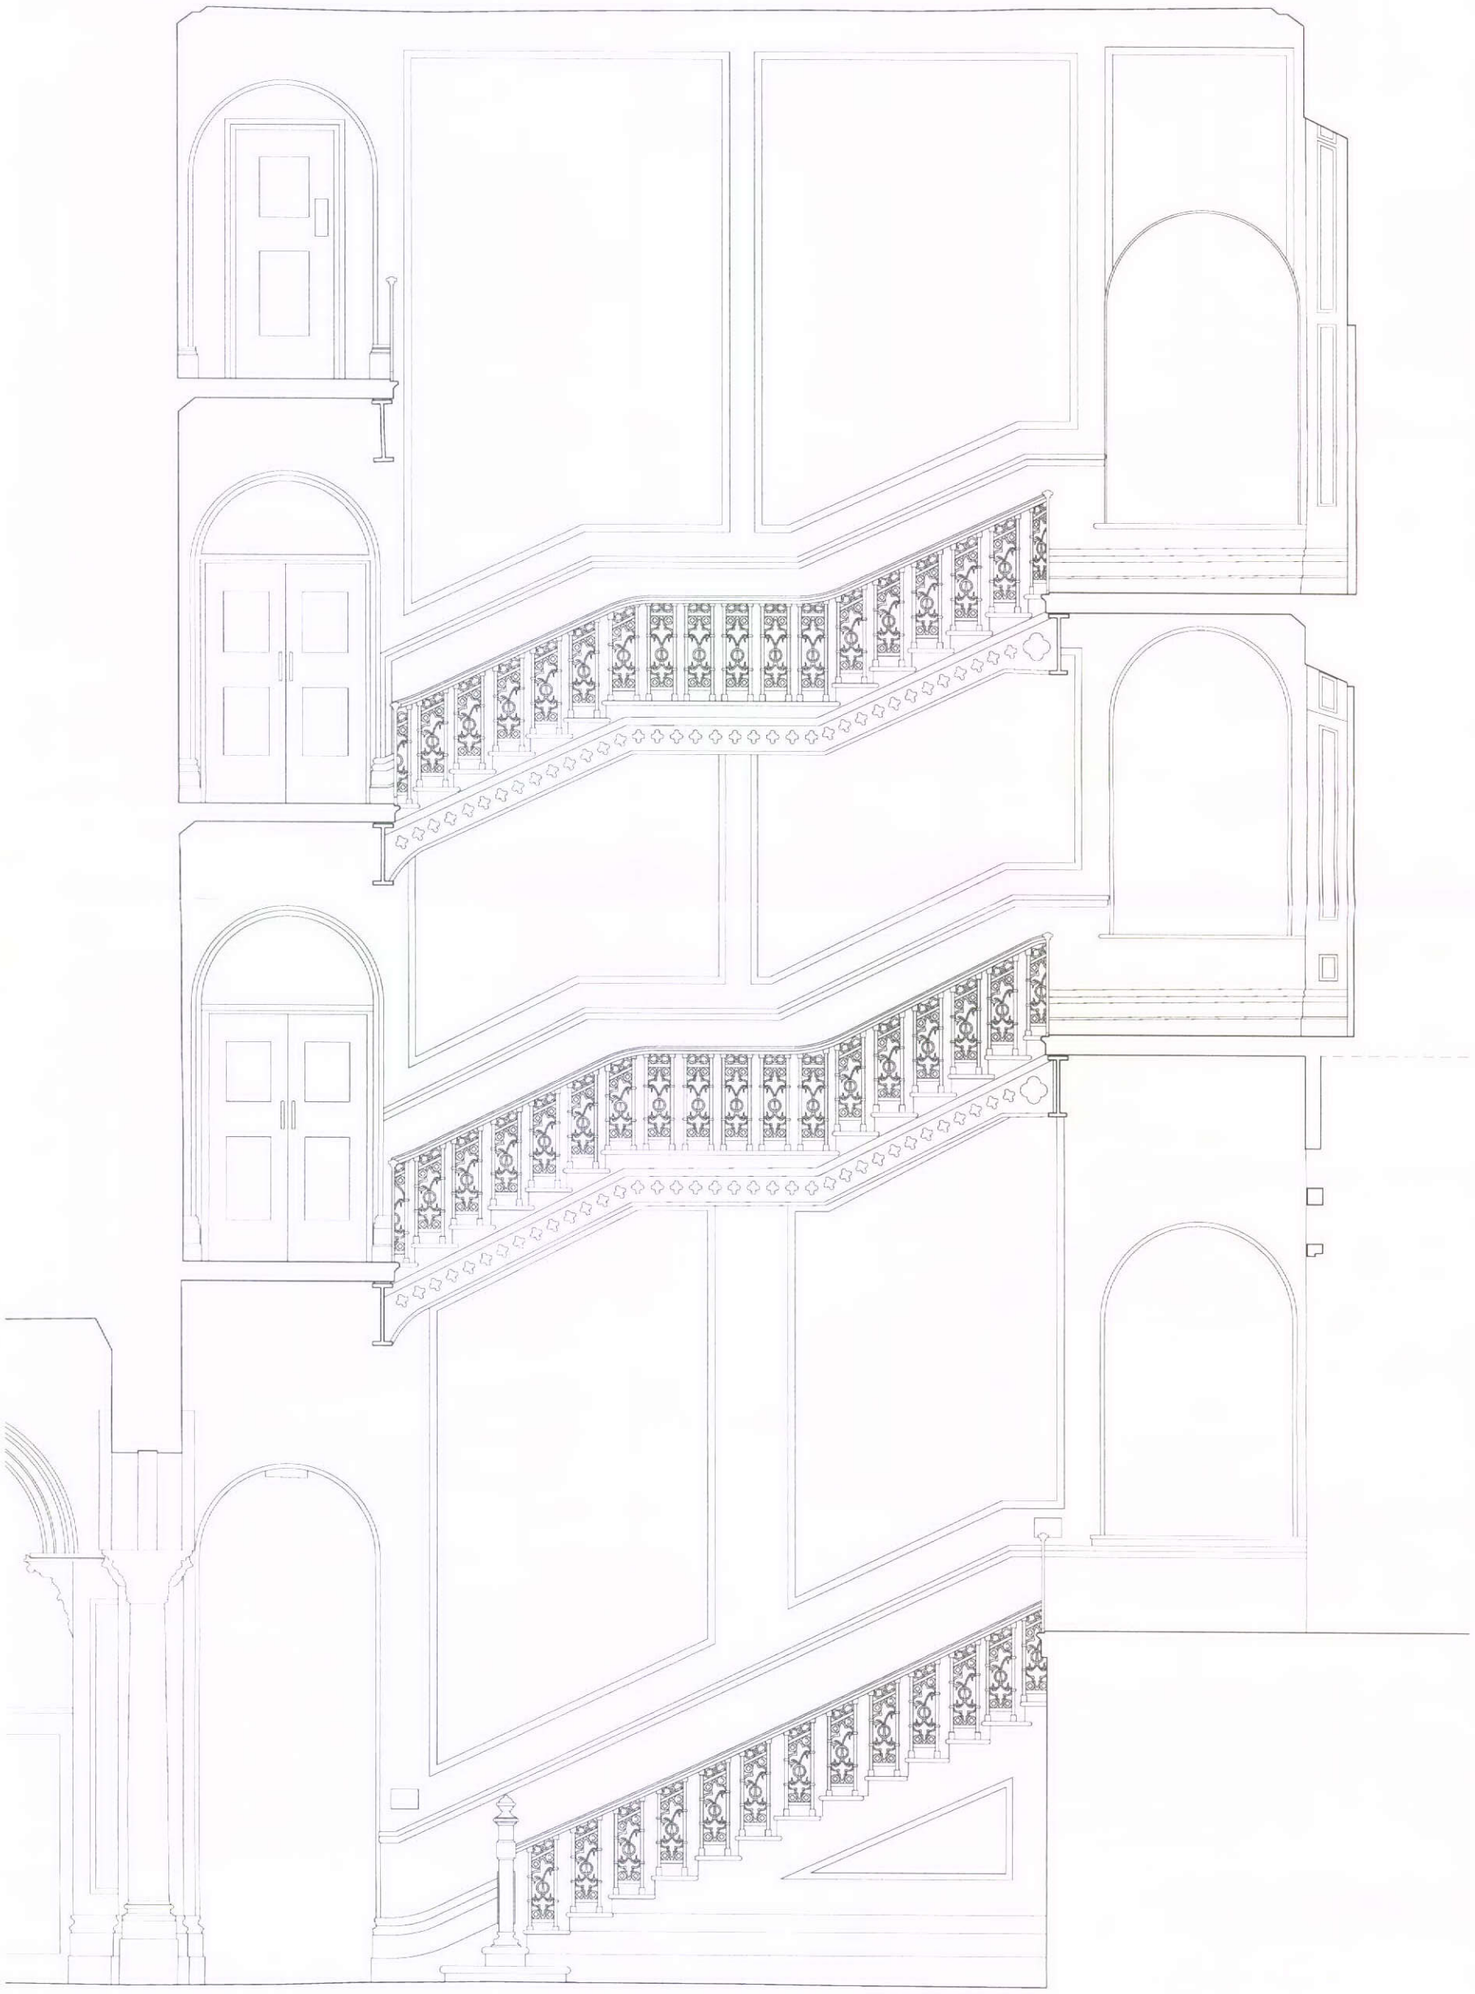

ELEVATIONAL SECTION AA

Project: PALACE HOTEL, BUXTON; INTERNAL STAIRWELL	FINCH ASSOCIATES Chartered Architects and Designers 318 Kensal Road London W10 5BZ Tel: 020 8962 8666 Fax: 020 8962 8777		
Drawing Title: Existing Section AA	Date: SEPT 10	Drawn By: LG	Drawing Number: FA964 / EX05
	Scale: 1:50 @ A3	Checked By: FF	Revision