

HPK/2010/0683

31 DEC 2010

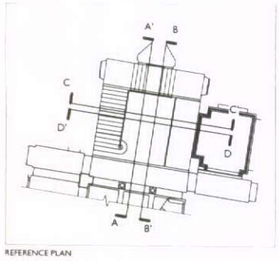

REFERENCE PLAN

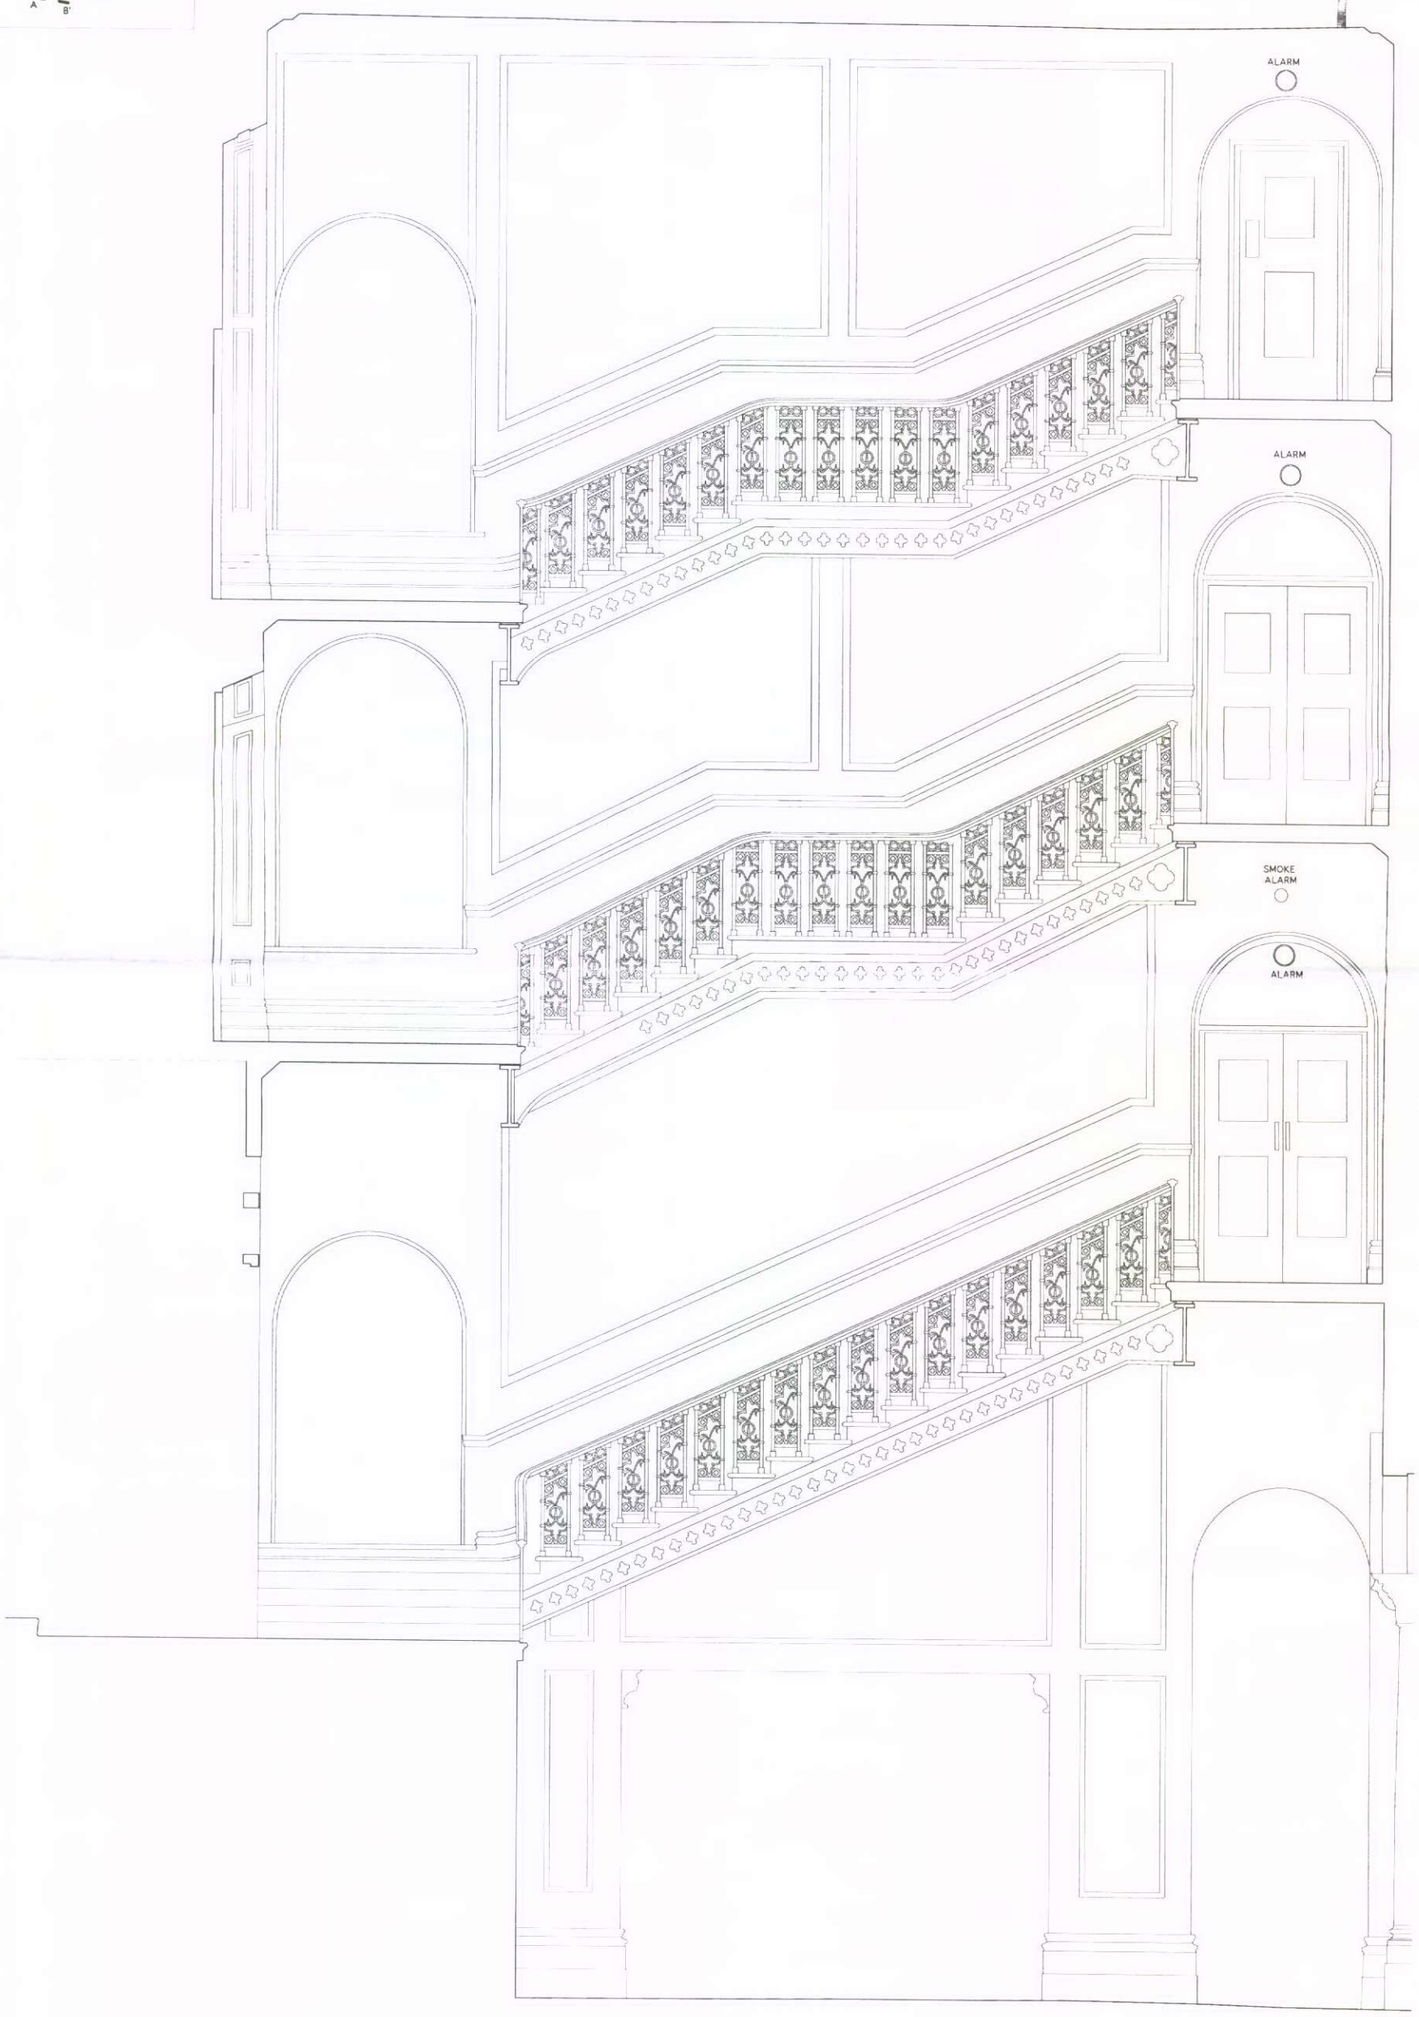

ELEVATIONAL SECTION BB

Project	PALACE HOTEL, BUXTON; INTERNAL STAIRWELL
Drawing Title	Existing Section BB
Date	SEPT 10
Drawn By	LG
Drawing Number	FA964 / EX06
Scale	1:50 @ A3
Checked By	FF
Revision	

FINCH ASSOCIATES
Chartered Architects and Designers
118 Kensal Road
London W10 5BZ
Tel: 020 8962 8666
Fax: 020 8962 8777