

HPK/2010/0683

31 DEC 2010

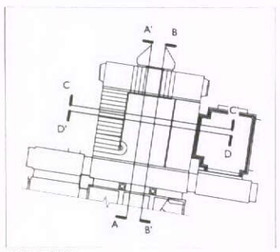

REFERENCE PLAN

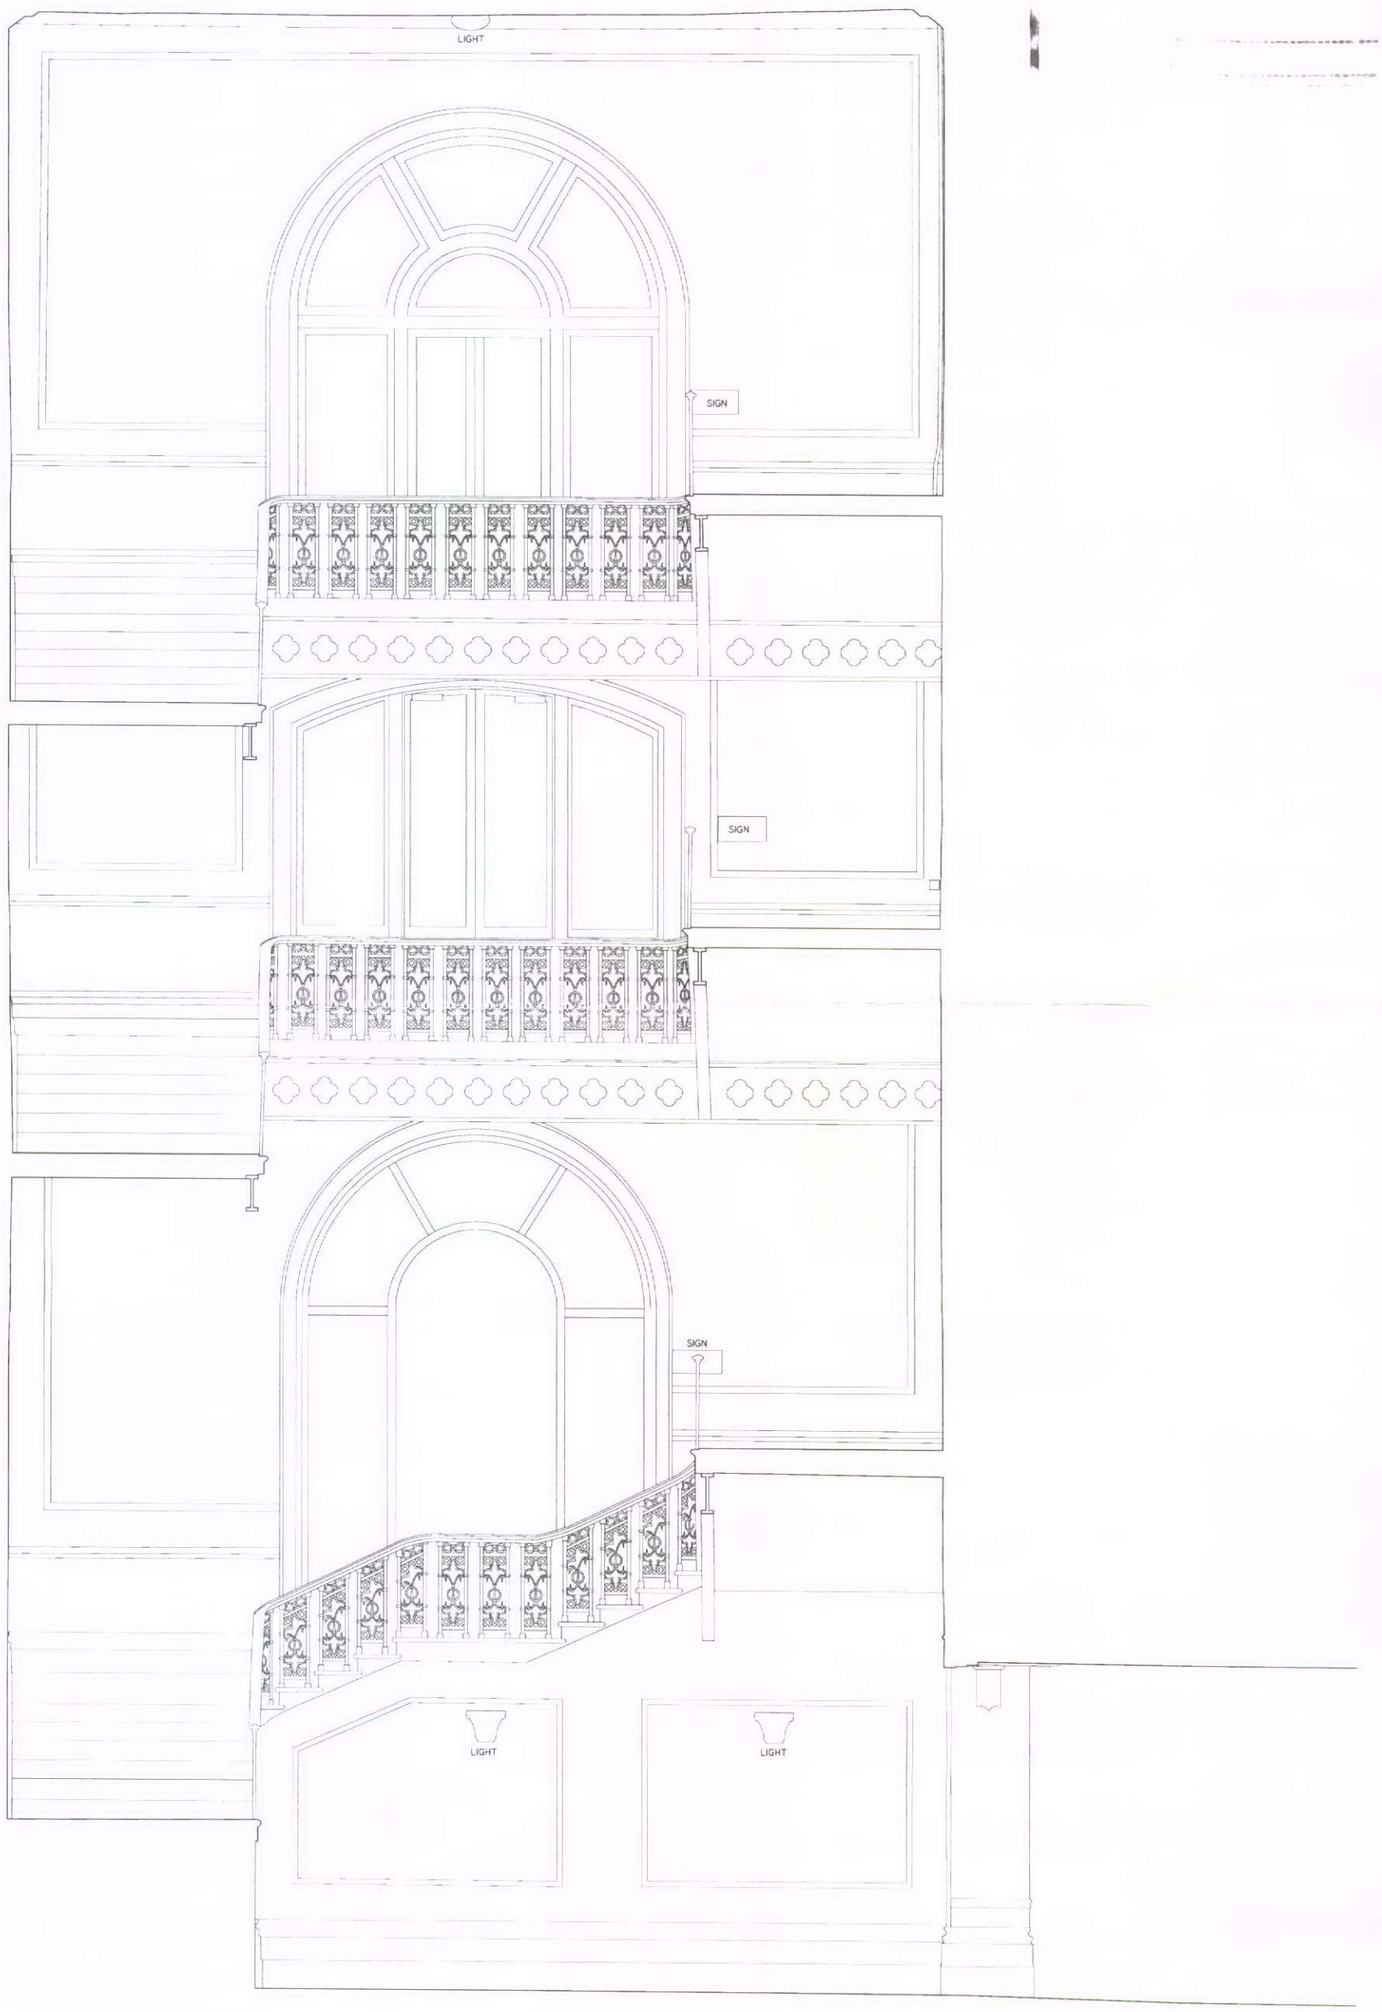

ELEVATIONAL SECTION CC

Project: PALACE HOTEL, BUXTON; INTERNAL STAIRWELL	FINCH ASSOCIATES Chartered Architects and Designers, 118 Kensal Road London W10 5BZ, Tel: 020 8962 8666 Fax: 020 8962 8777		
Drawing Title: Existing Section CC	Date: SEPT 10	Drawn By: LG	Drawing Number: FA964 / EX07
	Scale: 1:50 @ A3	Checked By: FF	Revision