EXISTING SITE PLAN

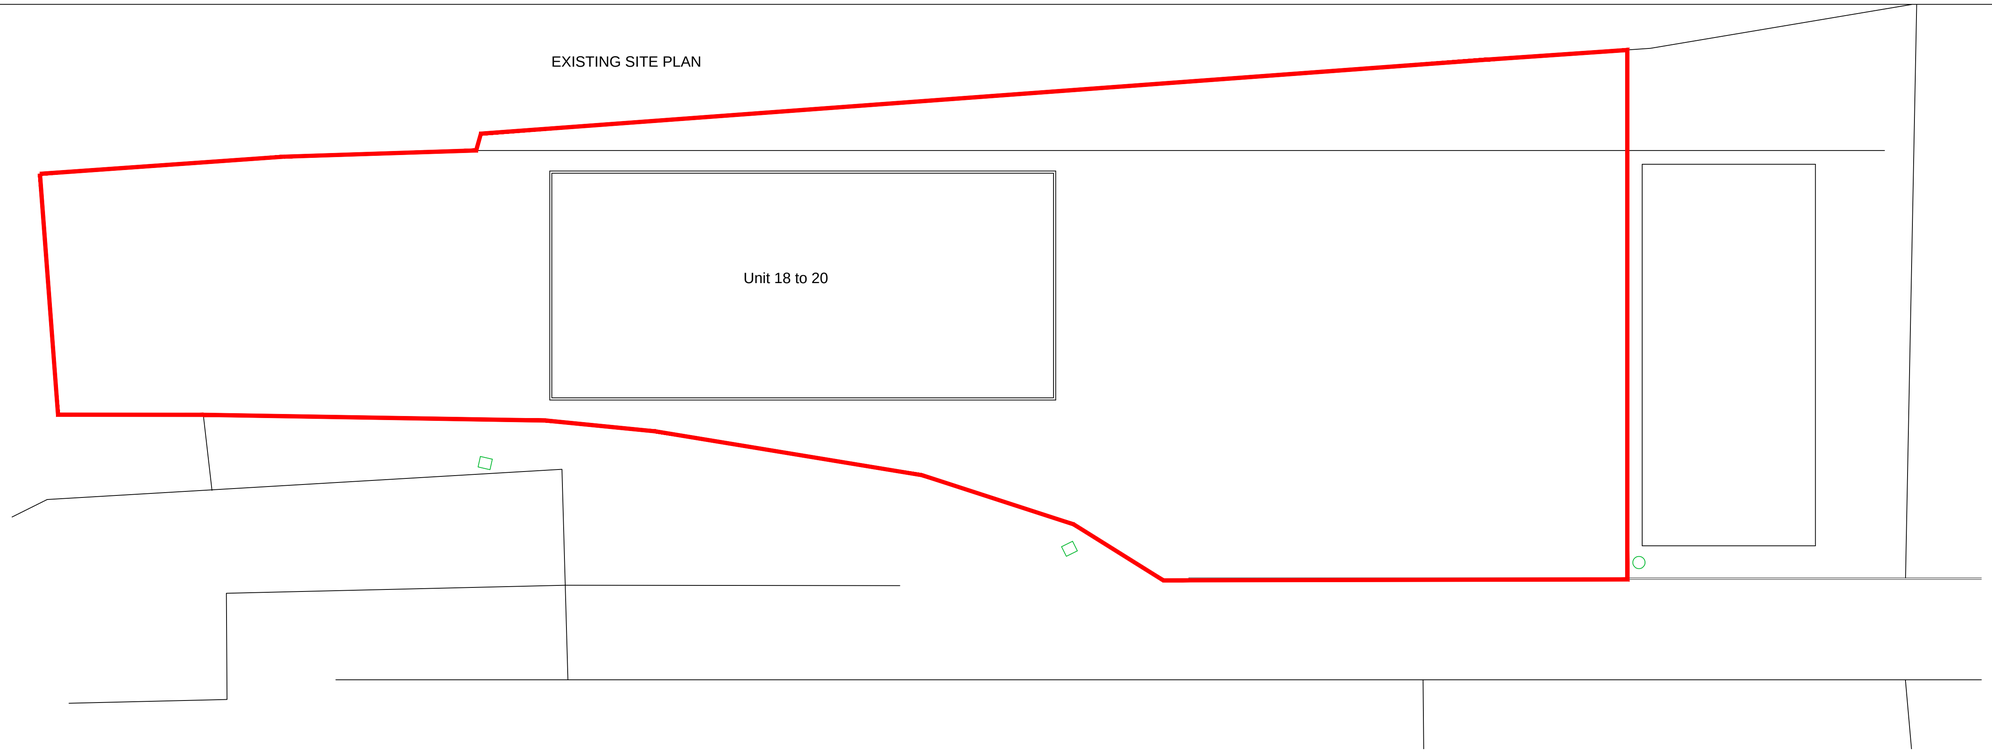

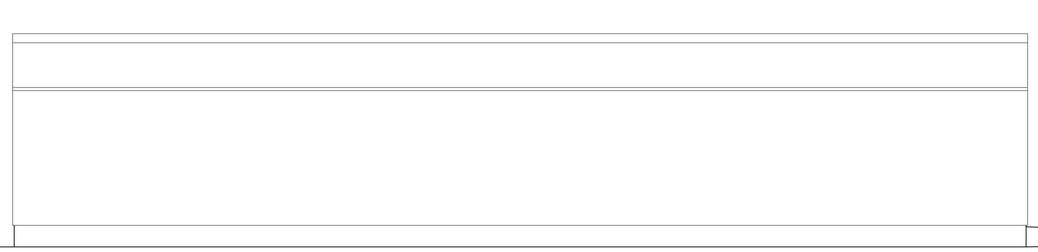

EXISTING FRONT ELEVATION

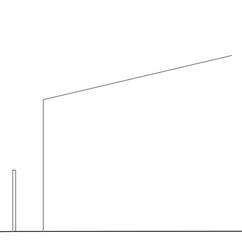

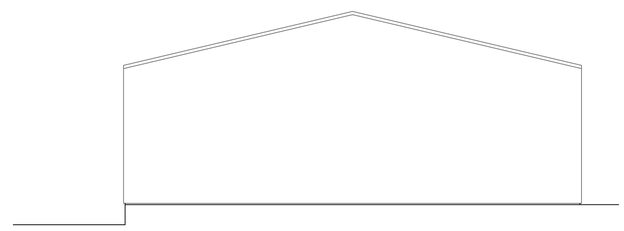

EXISTING SIDE ELEVATION

All levels and dimensions must be checked on site by contractor prior to commencement of works

-

PROJECT
PROPOSED INDUSTRIAL UNITS
AT: BURGESS WORKS
BINGSWOOD TRADING ESTATE
WHALEY BRIDGE

DRAWING TITLE
EXISTING PLANS

CLIENT
MR J BURGESS

DATE OCT '10

DRAWN BY

SCALE 1:200/100

DRAWING No
108-2.01

REV