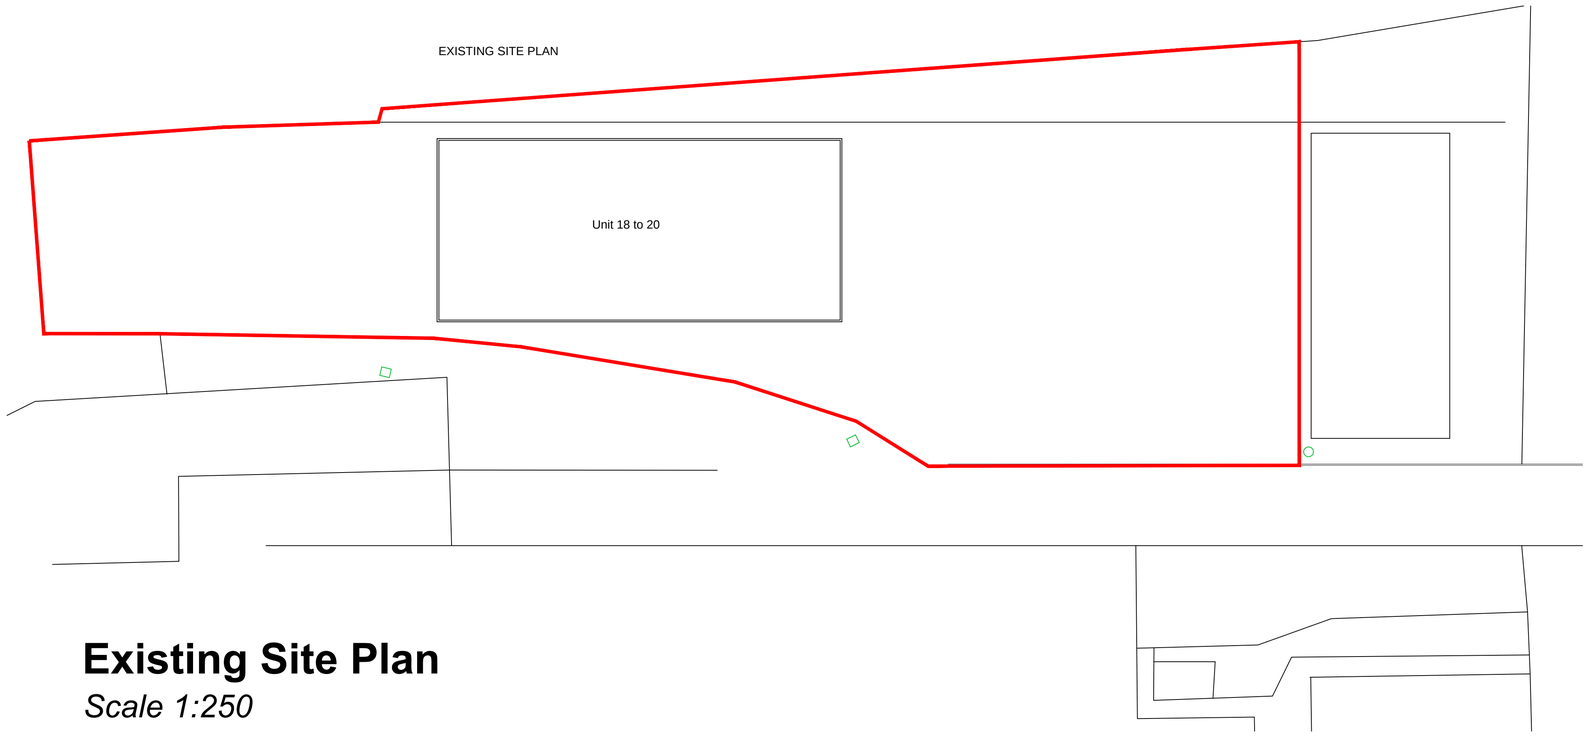

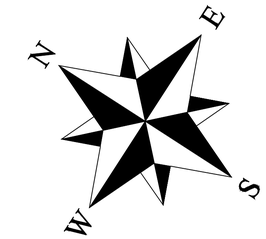

Existing Site Plan

Scale 1:250

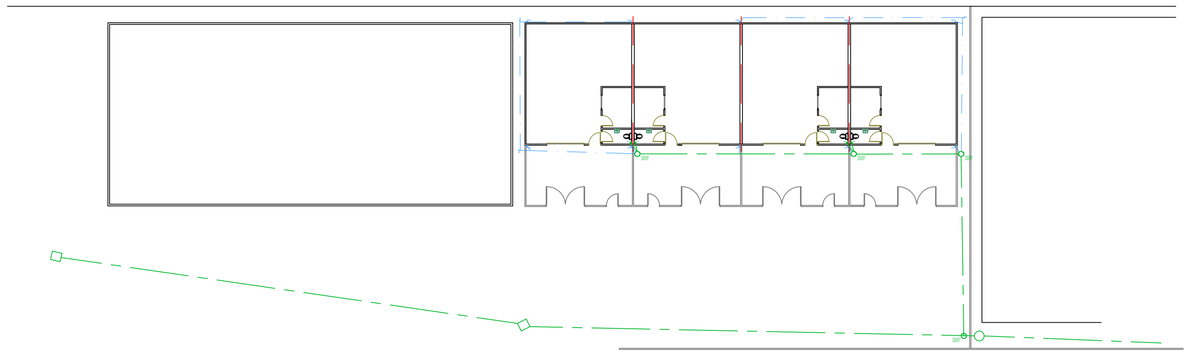

Proposed Site Plan

Scale 1:250

All levels and dimensions must be checked on site by contractor prior to commencement of works

PROJECT
PROPOSED INDUSTRIAL UNITS
AT: BURGESS WORKS
BINGSWOOD TRADING ESTATE
WHALEY BRIDGE

DRAWING TITLE
EXISTING AND PROPOSED
SITE PLANS

CLIENT
MR J BURGESS

DATE OCT '10
DRAWN BY
SCALE 1:250

DRAWING No
108–1.02

REV