

PROPOSED FRONT ELEVATION

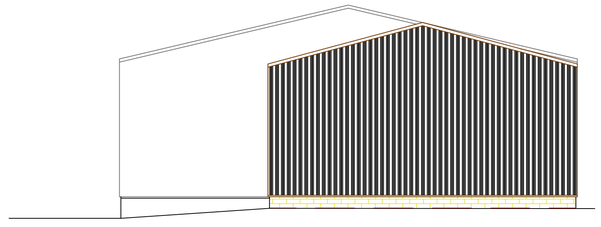

PROPOSED SIDE ELEVATION

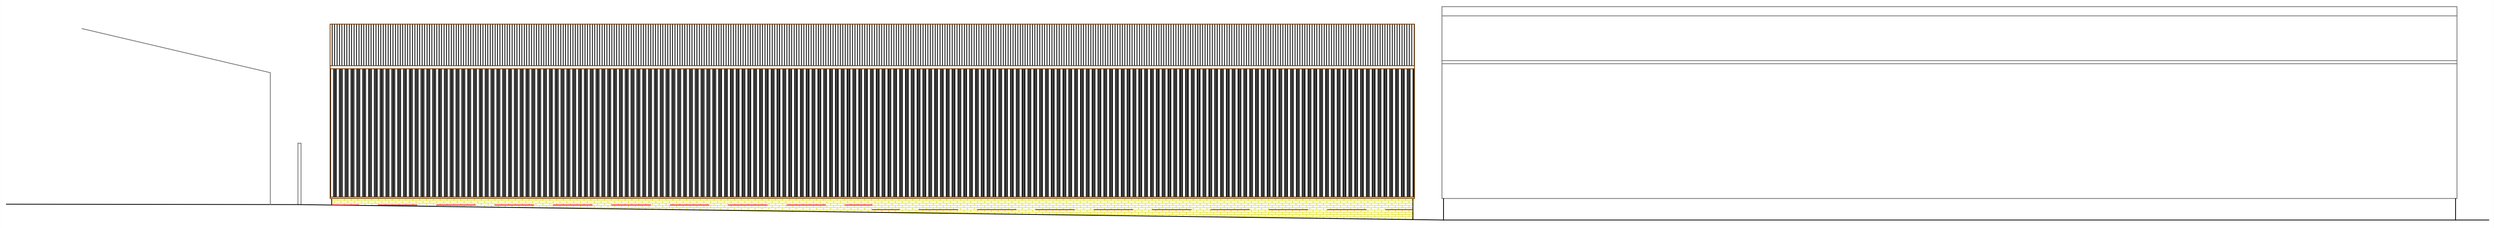

PROPOSED REAR ELEVATION

All levels and dimensions must be checked on site by contractor prior to commencement of works

PROJECT
PROPOSED INDUSTRIAL UNITS
AT: BURGESS WORKS
BINGSWOOD TRADING ESTATE
WHALEY BRIDGE

DRAWING TITLE
PROPOSED ELEVATIONS

CLIENT
MR J BURGESS

DATE OCT '10
DRAWN BY
SCALE 1:100

DRAWING No
108-4.01

REV