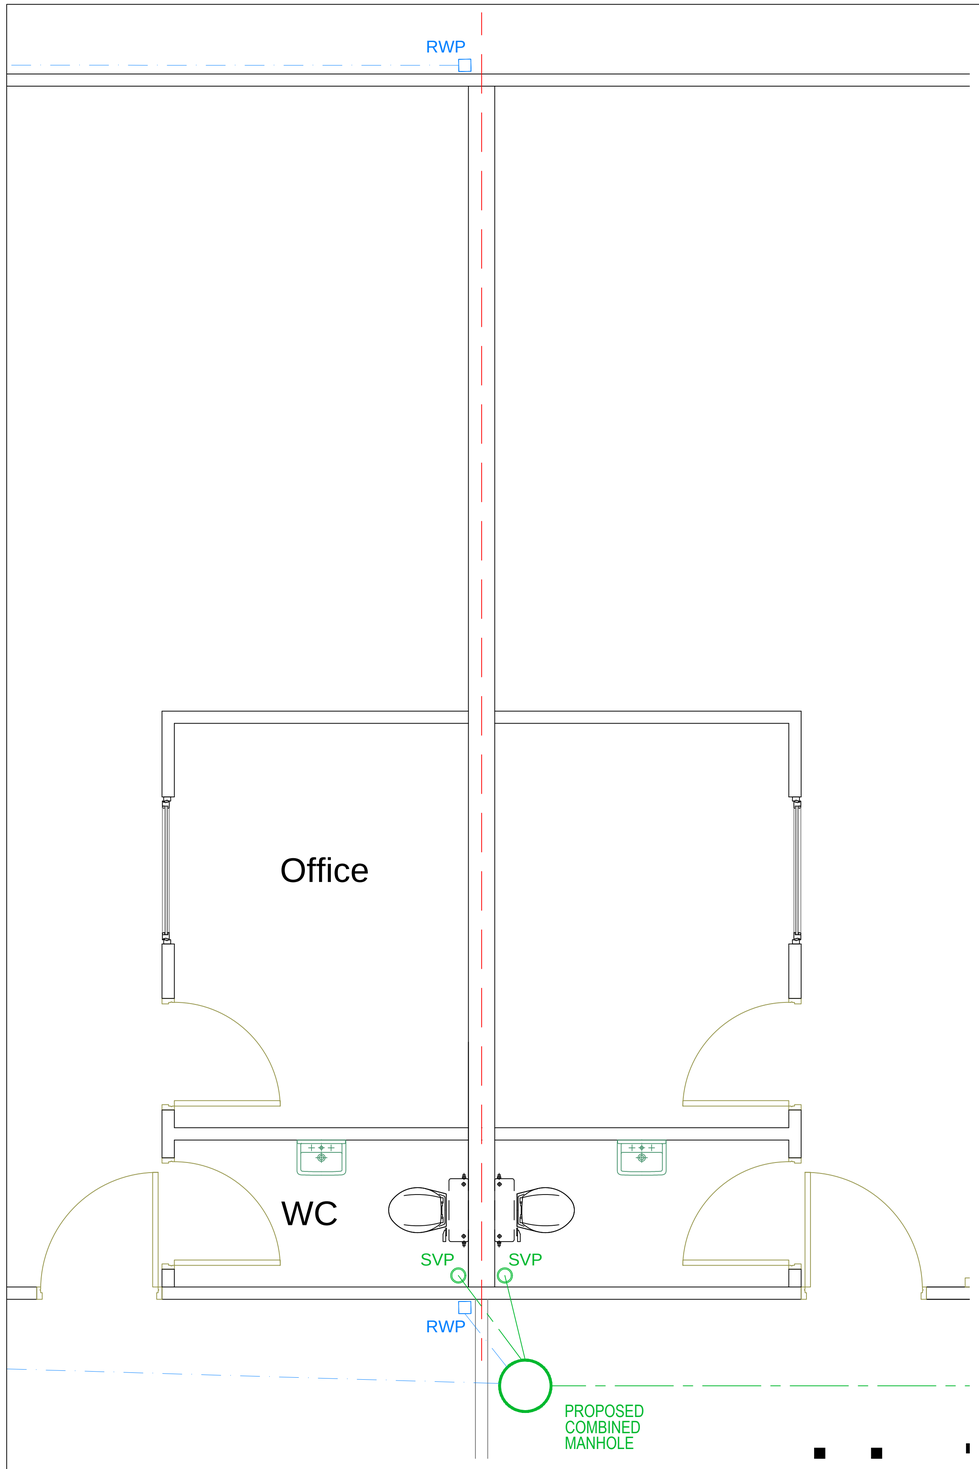

Internal Layout

Scale 1:25

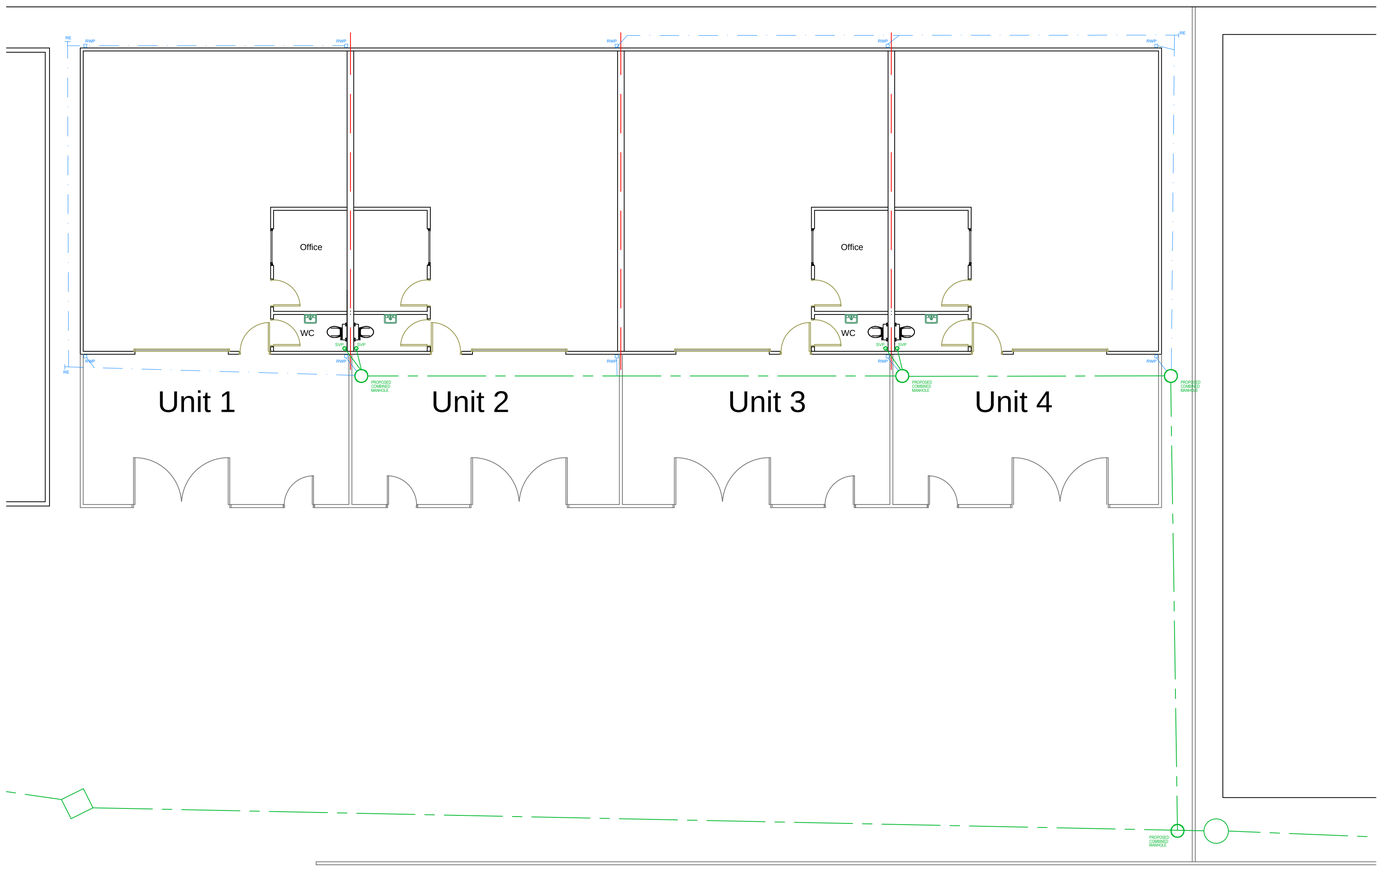

Unit Layout

Scale 1:100

All levels and dimensions must be checked on site by contractor prior to commencement of works

PROJECT
PROPOSED INDUSTRIAL UNITS
AT: BURGESS WORKS
BINGSWOOD TRADING ESTATE
WHALEY BRIDGE

DRAWING TITLE
PROPOSED PLANS

CLIENT
MR J BURGESS

DATE OCT '10

DRAWN BY

SCALE 1:100/25

DRAWING No
108–3.01

REV