
SITE PLAN

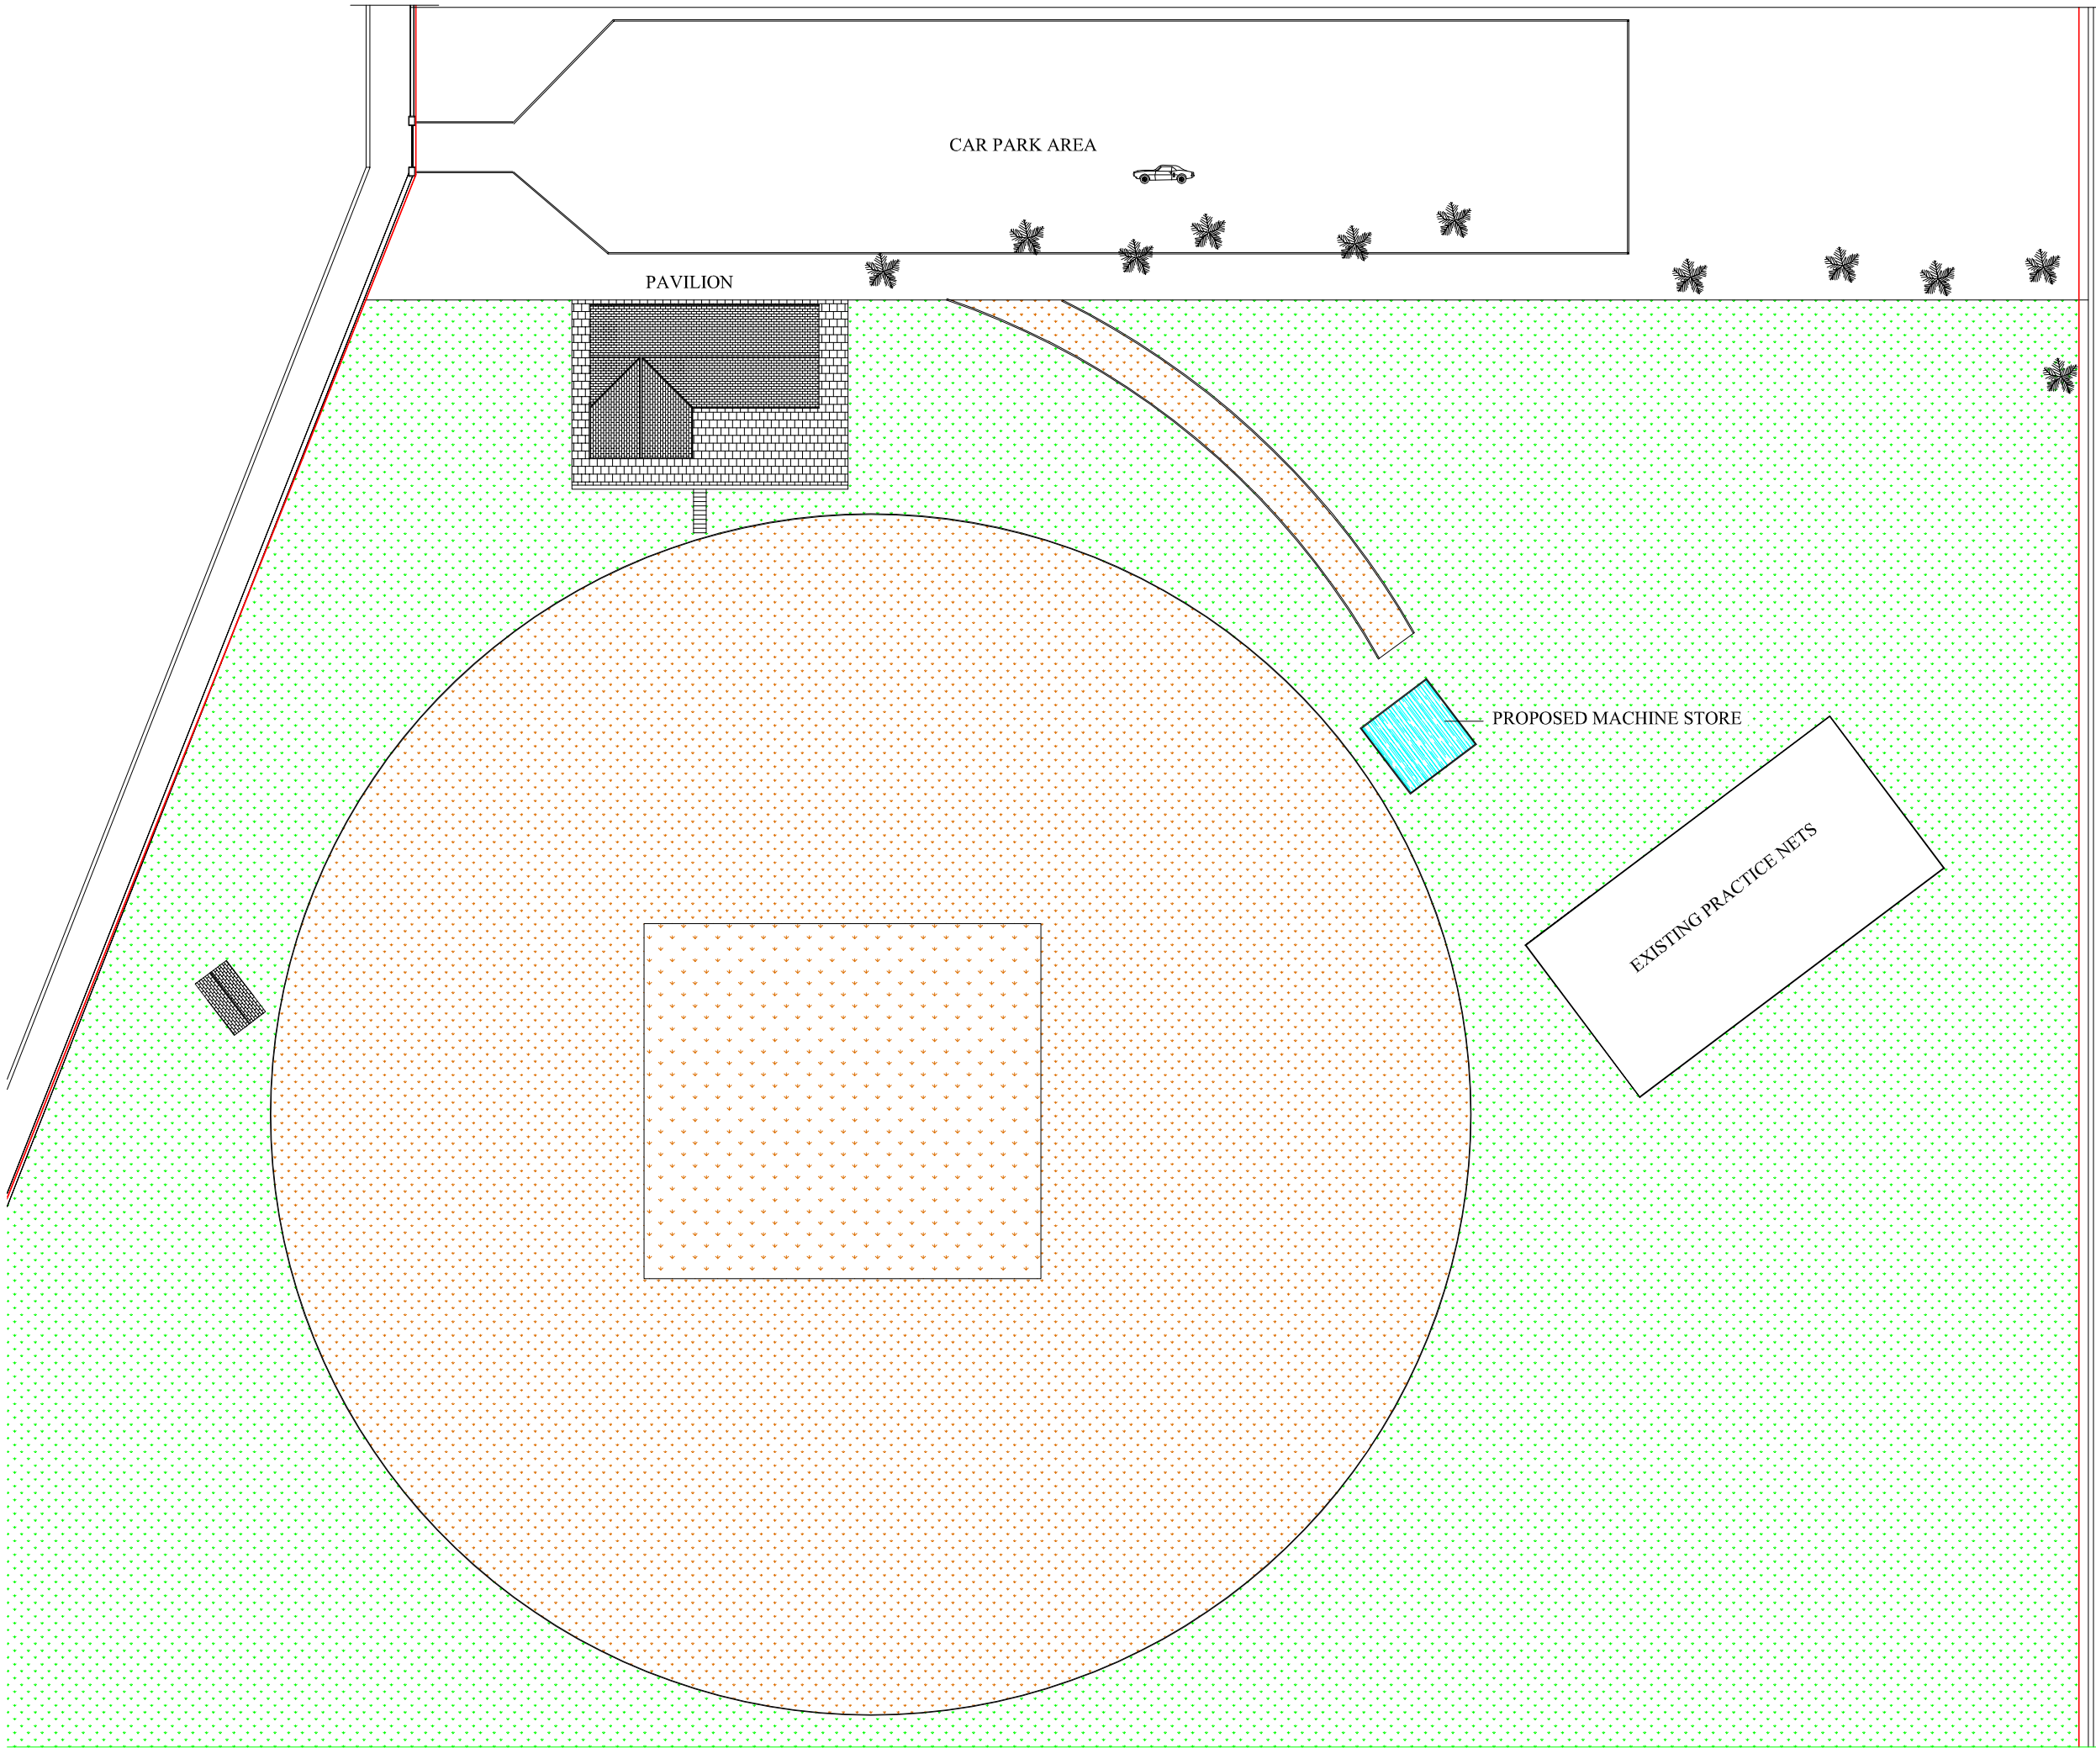

BOUNDARY OF PROPERTY

PROPOSED MACHINE STORE

PROPOSED MACHINE STORE
at
NEW HORWICH PARK,
NEW HORWICH ROAD,
WHALEY BRIDGE,
HIGH PEAK
for
WHALEY BRIDGE CRICKET CLUB.

SCALE 1:500

DRAWING NO. 01