

PROPOSED FRONT (SOUTH) ELEVATION

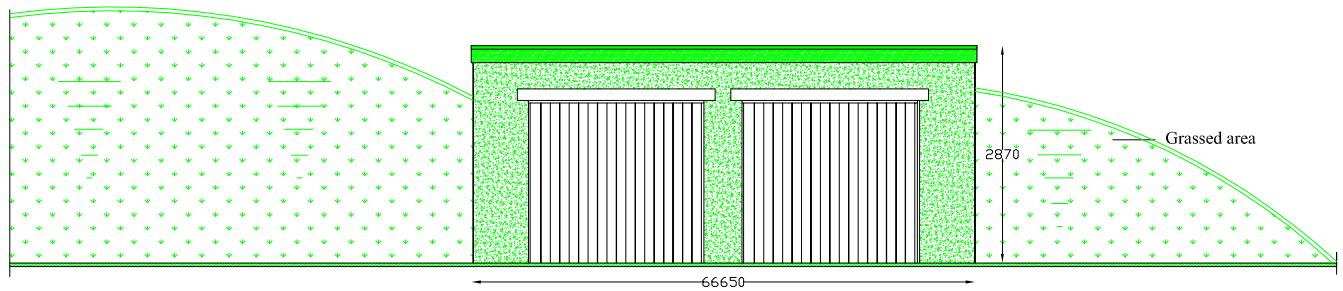


PROPOSED MACHINE STORE

PROPOSED SIDE (WEST) ELEVATION

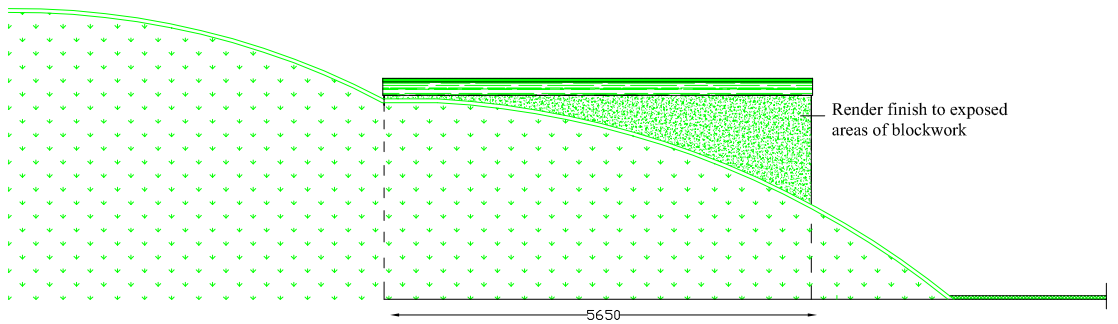


PROPOSED MACHINE STORE

PROPOSED PLAN

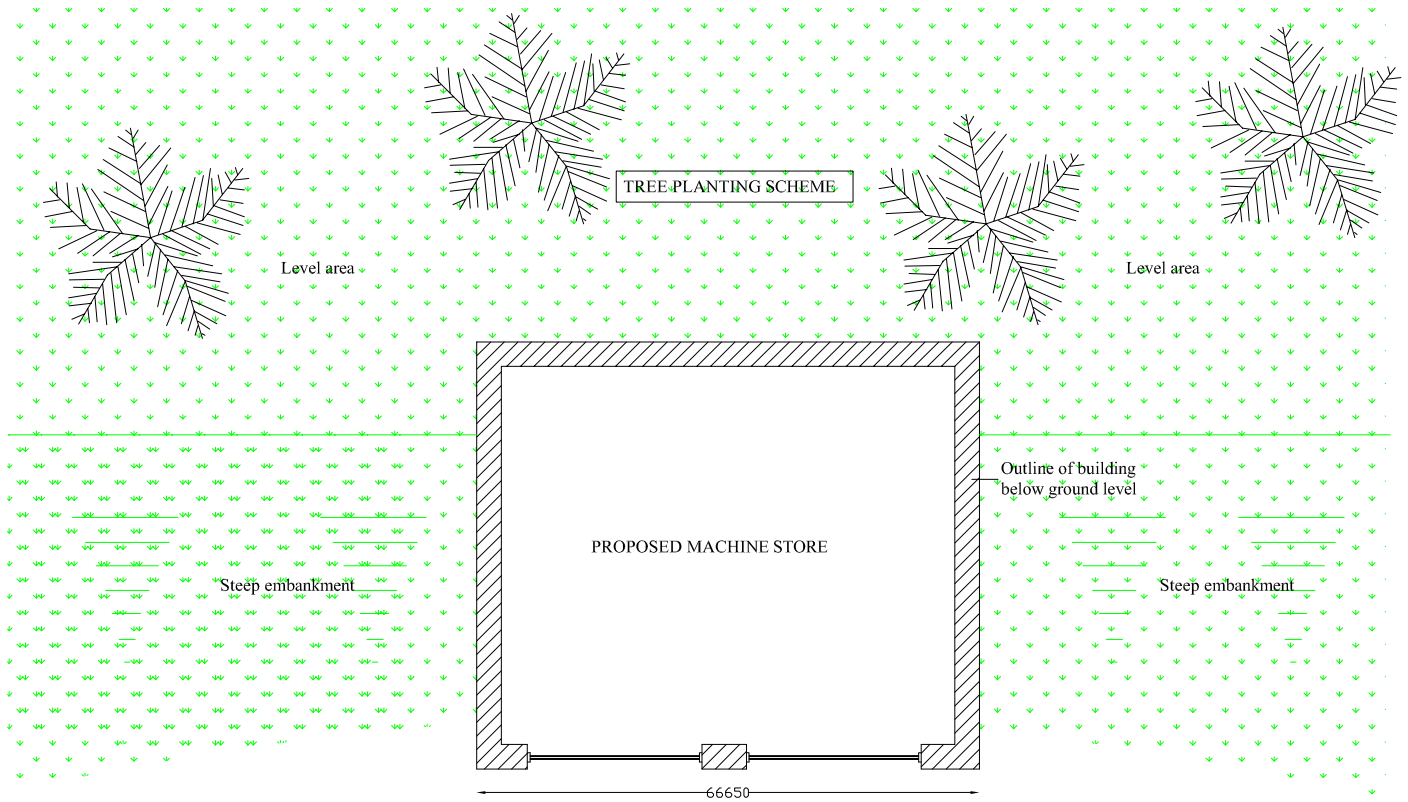

PROPOSED SIDE (EAST) ELEVATION

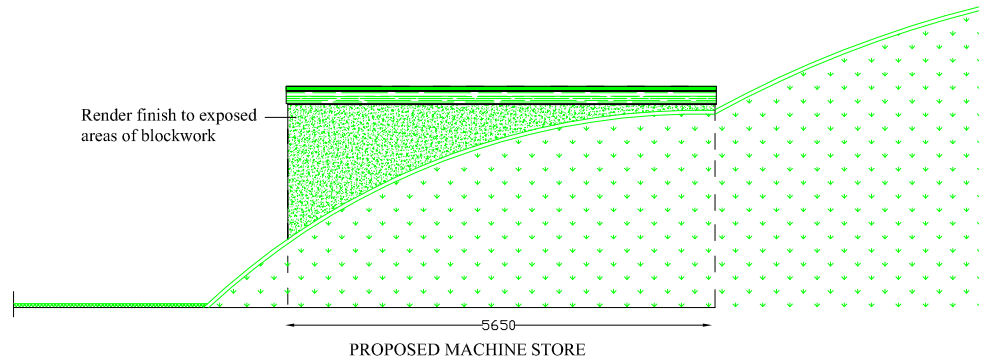

PROPOSED MACHINE STORE

SCALE 1:100

DRAWING NO. 02