

ROOF COVERING PLAN OF MACHINE STORE

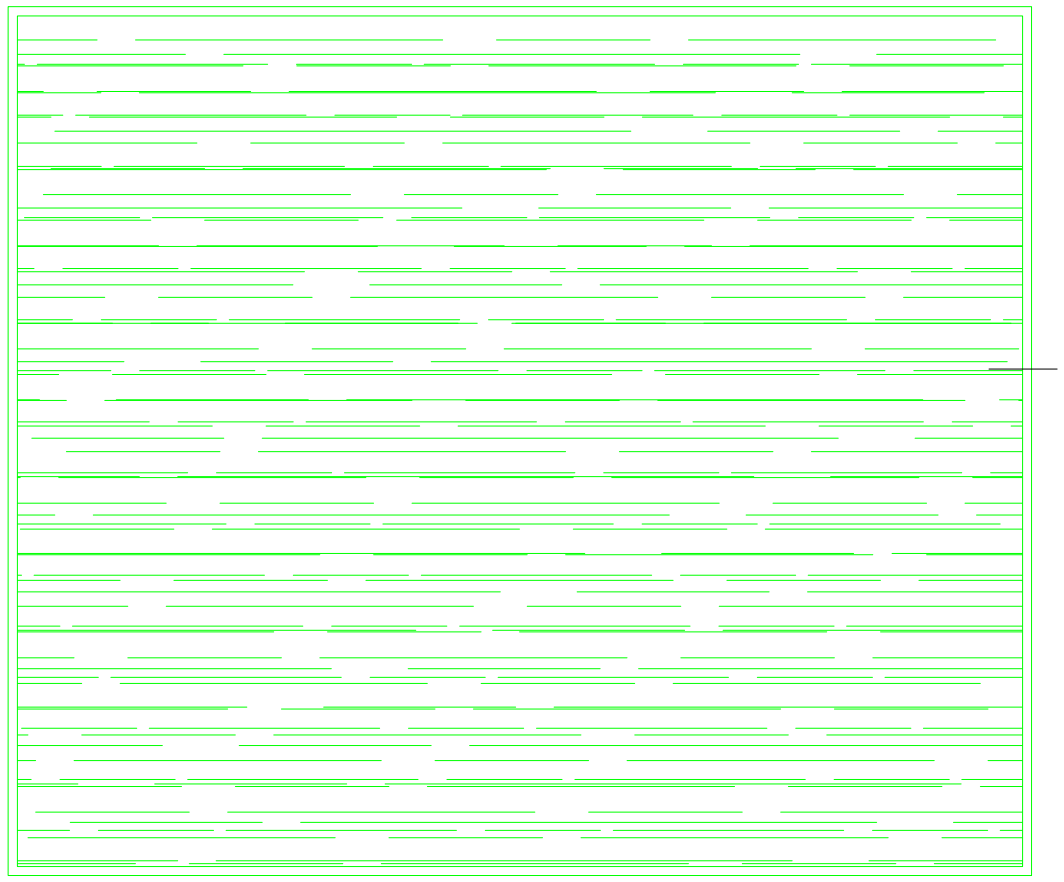

PROPOSED PLAN OF ROOF COMPONENTS

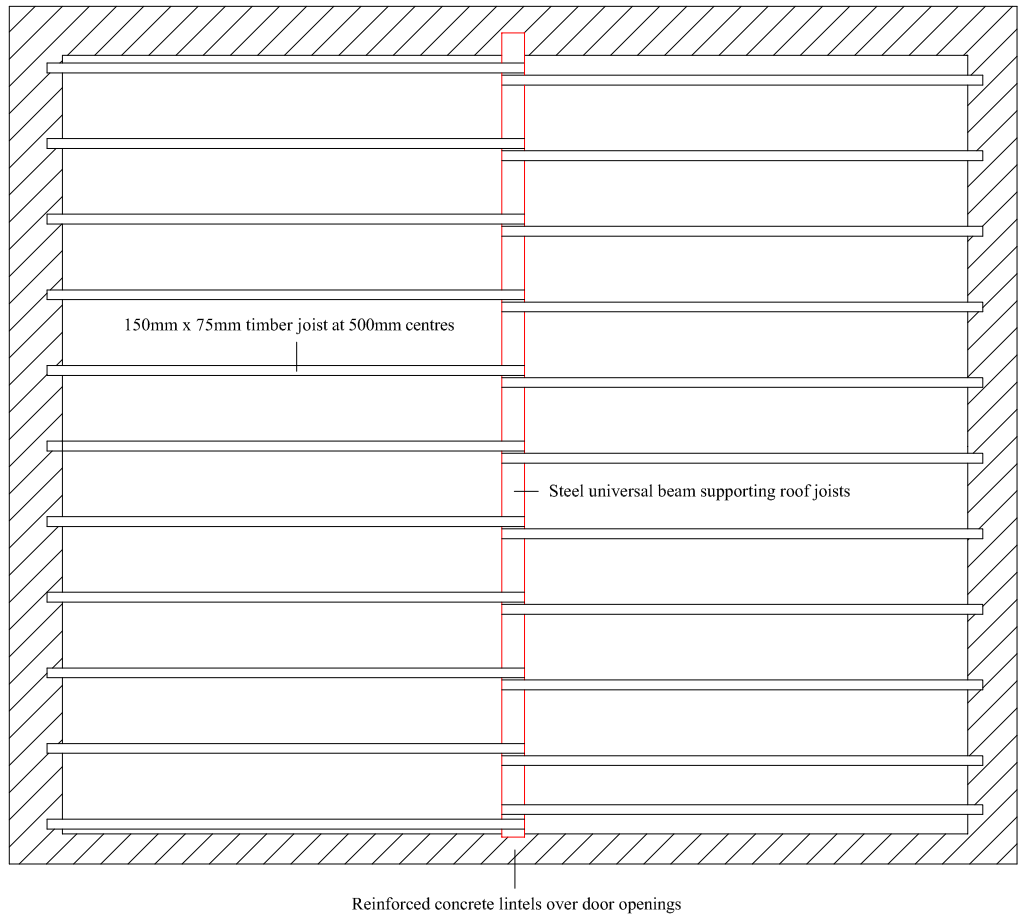

SCALE 1:50

DRAWING NO. 03