
PROPOSED SECTION THROUGH MACHINE STORE

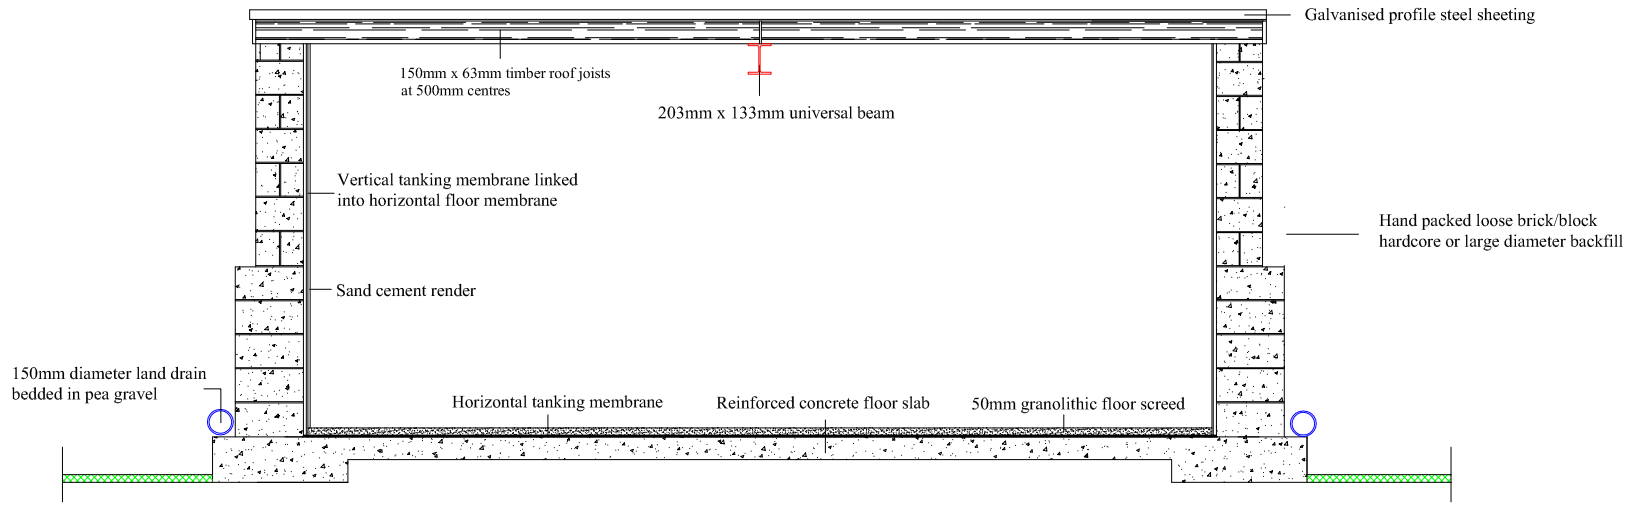

CONSTRUCTION NOTES

MATERIALS
Walls:- Concrete block with cement render finish painted green;
Roof:- Galvanised profile steel sheeting painted green.

LANDSCAPING
Sides and rear are to be landscaped with top soil and seeded to harmonise the new building works with the existing graded embankment.

SCALE 1:50

DRAWING NO. 04