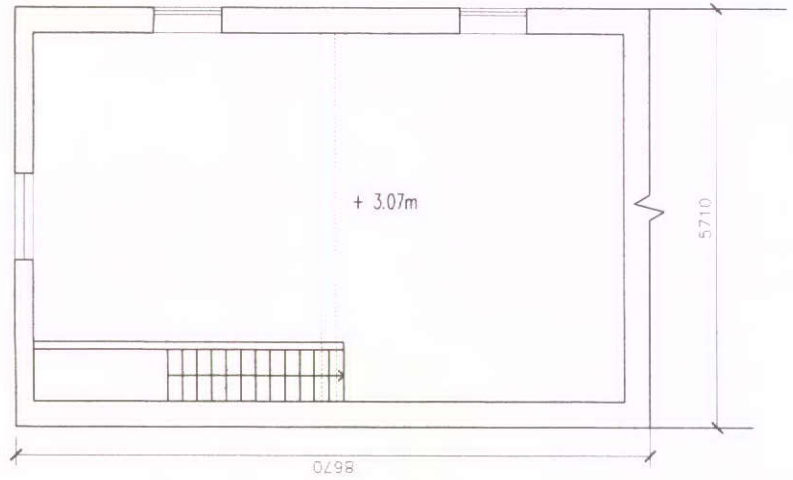

EXISTING FIRST FLOOR PLAN

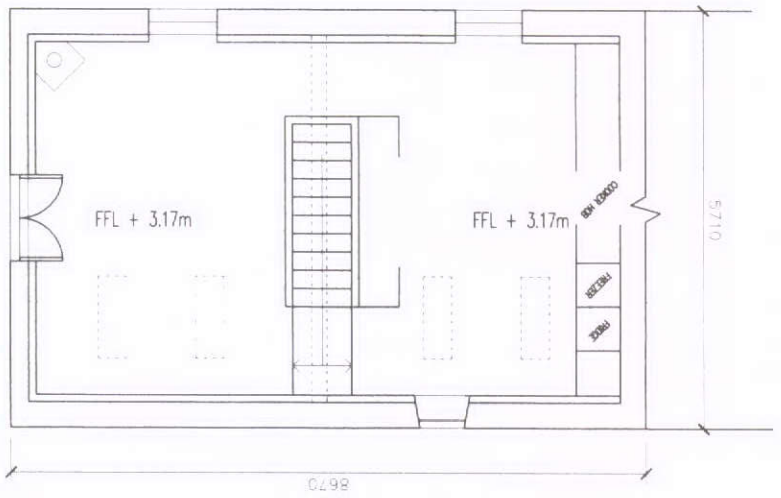

PROPOSED FIRST FLOOR PLAN

N

FOLDS FARM BARN
FERNILEE

Drawing Title
FIRST FLOOR PLANS

Scale 1:100@A4

0 1 2 3 4 5m

Issued 20/12/10
By JM
Status PLANNING
Checked Approved

Job No. FB 001
Dwg. No. FB_001_PL_101
Rev. A