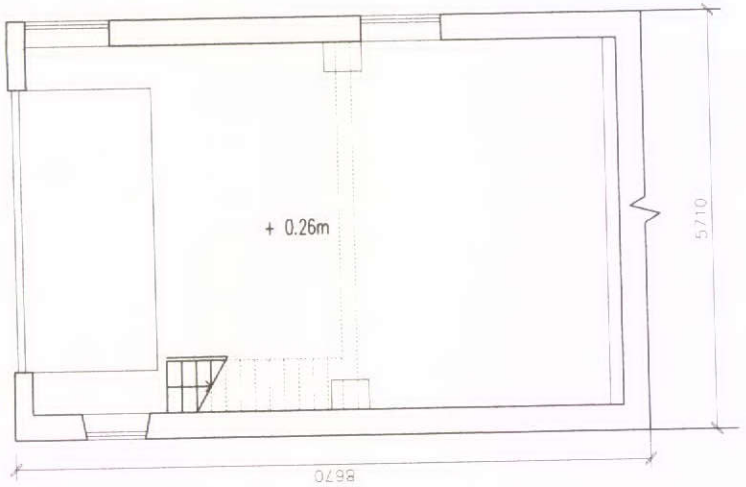

EXISTING GROUND FLOOR PLAN

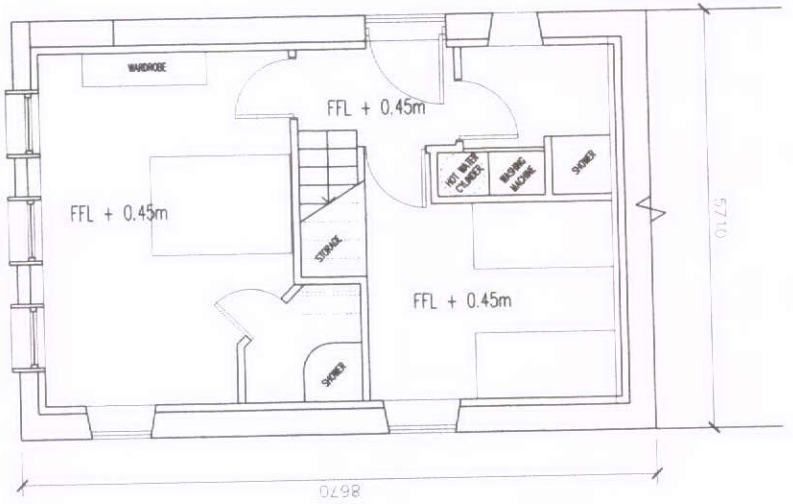

PROPOSED GROUND FLOOR PLAN

N

FOLDS FARM BARN
FERNILEE

Drawing Title
GROUND FLOOR PLANS

Scale 1:100@A4

0 1 2 3 4 5m

Issued 20/12/10

By JM

Status PLANNING

Checked Approved

Job No. FB 001

Dwg. No. FB_001_PL_100

Rev. A