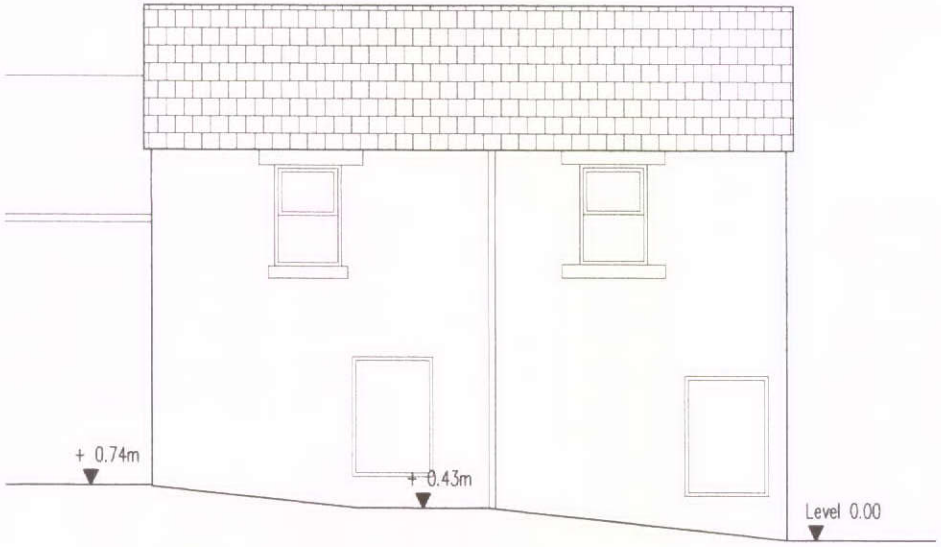

EXISTING NORTH ELEVATION

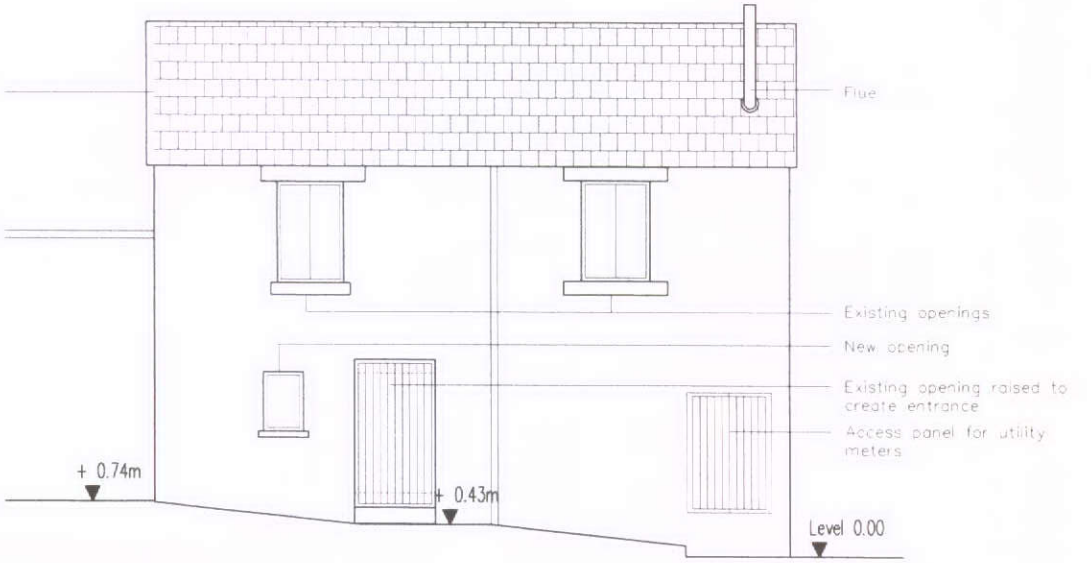

PROPOSED NORTH ELEVATION

FOLDS FARM BARN
FERNILEE

Drawing Title
NORTH ELEVATION

Scale 1:100@A4

0 1 2 3 4 5m

Issued	20/12/10
By	JM
Status	PLANNING
Checked	Approved

Job No.	FB 001
Dwg. No.	FB_001_PL_200
Rev.	A