

Proposed rear elevation.

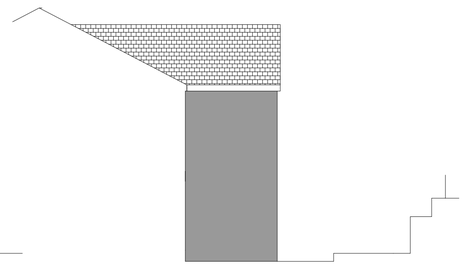

Proposed side elevation.

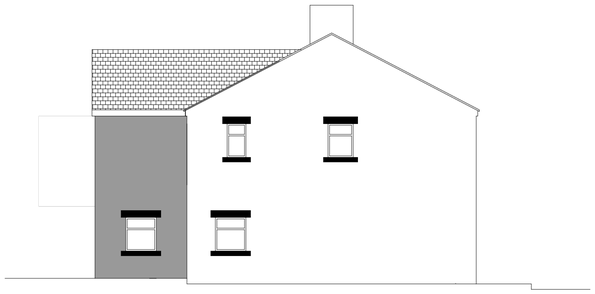

Proposed side elevation.



Proposed front elevation.

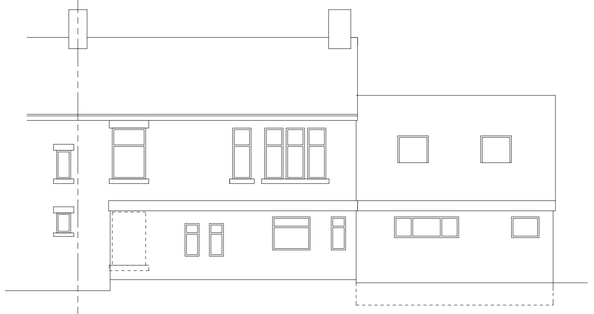

Existing rear elevation.



Existing side elevation.



Existing side elevation.



Existing front elevation.

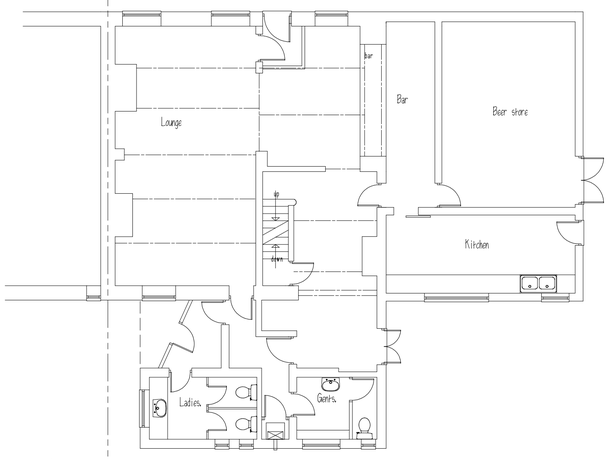

Existing ground floor plan.



Existing first floor plan.

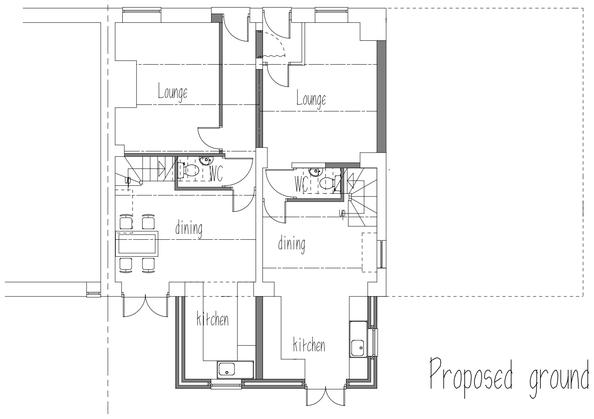

Proposed ground floor plan.

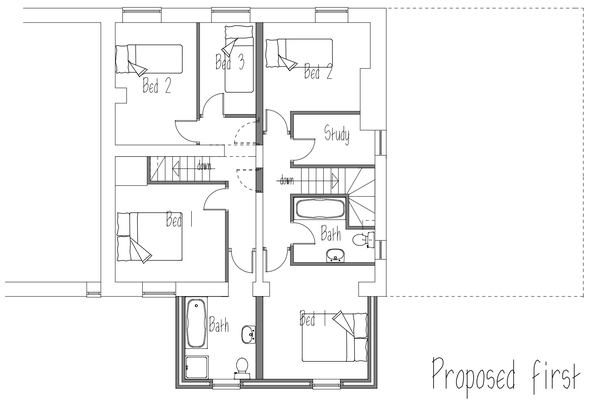

Proposed first floor plan.

REVISIONS:
A. Title changed. 26.5.10.
B. Layouts altered. Oct 2010
C. Layouts altered. 7.12.10.

THIS DRAWING IS NOT TO BE COPIED OR REPRODUCED
WITHOUT THE PRIOR WRITTEN CONSENT OF PLANMART LTD.

PLANMART

Client:

Mr. Simon Tong,
Spring Tavern, Woolley Bridge, Glossop.

Project:

Proposed construction of six dwellings and conversion of former public house into two dwellings with two storey rear extension.

Title:

Existing & proposed plans and elevations of public house conversion and extension.

Scale: 1:100. A1 sheet.

Drawn:	Date:
M.H.	Oct 2010.
Project no.: 2274.	Drawing no.: 2274-4C.

PLANMART LIMITED
53A High St. West, Glossop,
Derbyshire SK13 8AZ.
Tel: 01457 863153 E mail: planmart@btconnect.com