REVISIONS:
A. Title altered. 26.5.10.
B. House designs changed. Oct 10.



Front elevation.



Rear elevation.

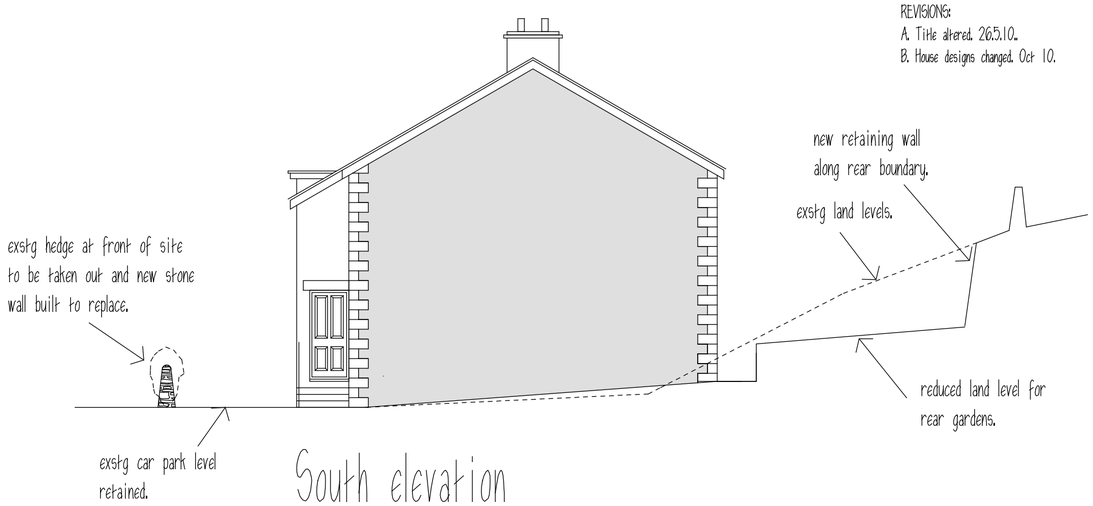

South elevation

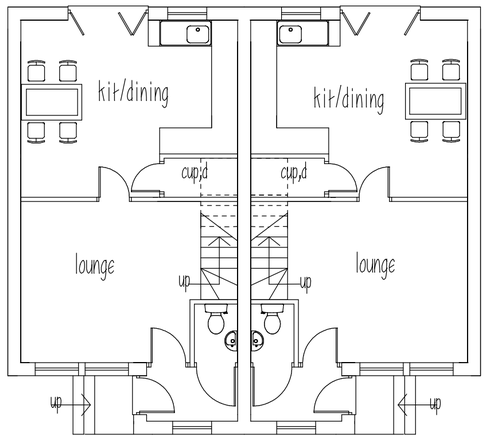

Ground floor plan.

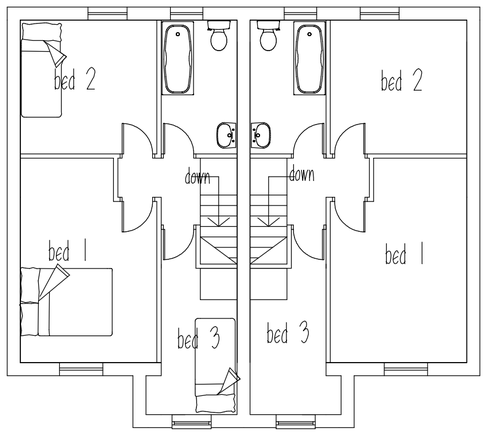

First floor plan.

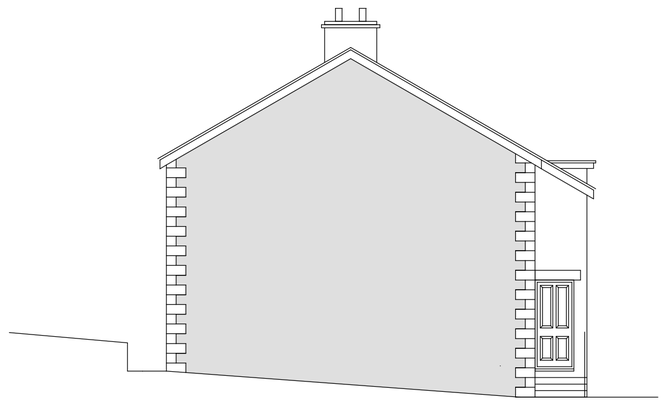

North elevation

PLANMART

Client:

Mr. Simon Tong,
Spring Tavern, Woolley Bridge, Glossop.

Project:

Proposed construction of six dwellings and conversion of former public house into two dwellings.

Title:

House plans and elevations.

Scale: 1:100. A2 sheet.

Drawn:	Date:
M.H.	October 2010.
Project no.: 2274.	Drawing no.: 2274-9B.

PLANMART LIMITED
53A High St. West, Glossop,
Derbyshire SK13 8AZ.
Tel: 01457 863153 E mail: planmart@btconnect.com

THIS DRAWING IS NOT TO BE COPIED OR REPRODUCED
WITHOUT THE PRIOR WRITTEN CONSENT OF PLANMART LTD.