HPK/2010/0670

29 DEC 2010

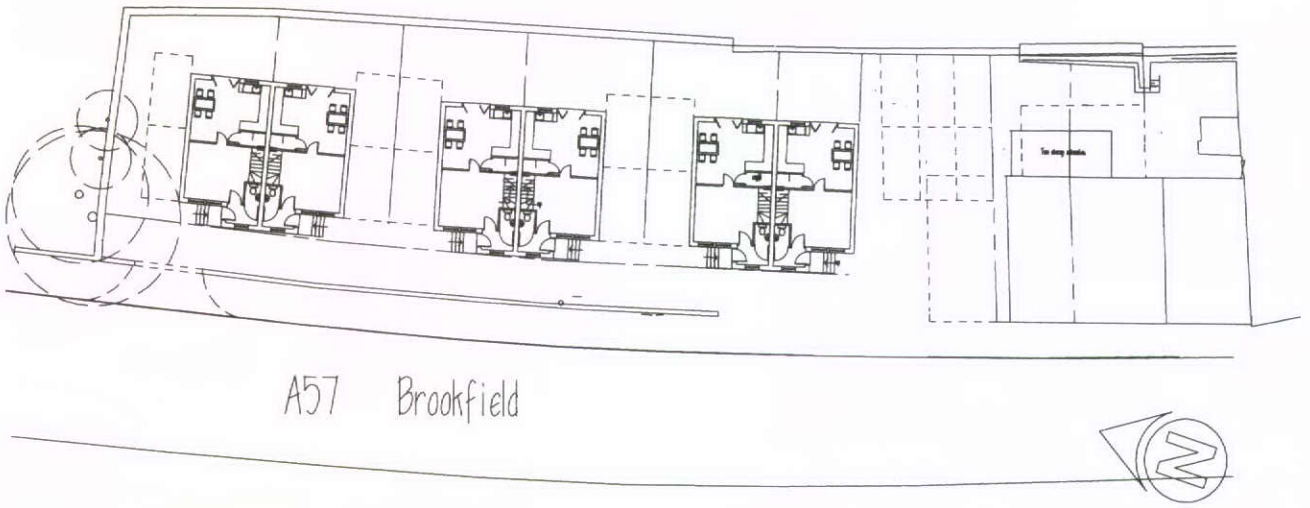

PLANMART

Client:
Mr Simon Tong
Spring Tavern, Brookfield, Glossop.

Project:
Proposed construction of six dwellings and conversion of former public house into two dwellings with two storey extension.

Title:
Site plan

Scale: 1:500 A4 sheet.

Drawn:	Date:
MH	Dec 2010
Project no.:	Drawing no.:
2274	2274-11

PLANMART LIMITED
53A High St. West, Glossop,
Derbyshire. SK13 8AZ.
Tel: 01457 863153 E mail: planmart@btconnect.com