

EXISTING GROUND FLOOR PLAN.

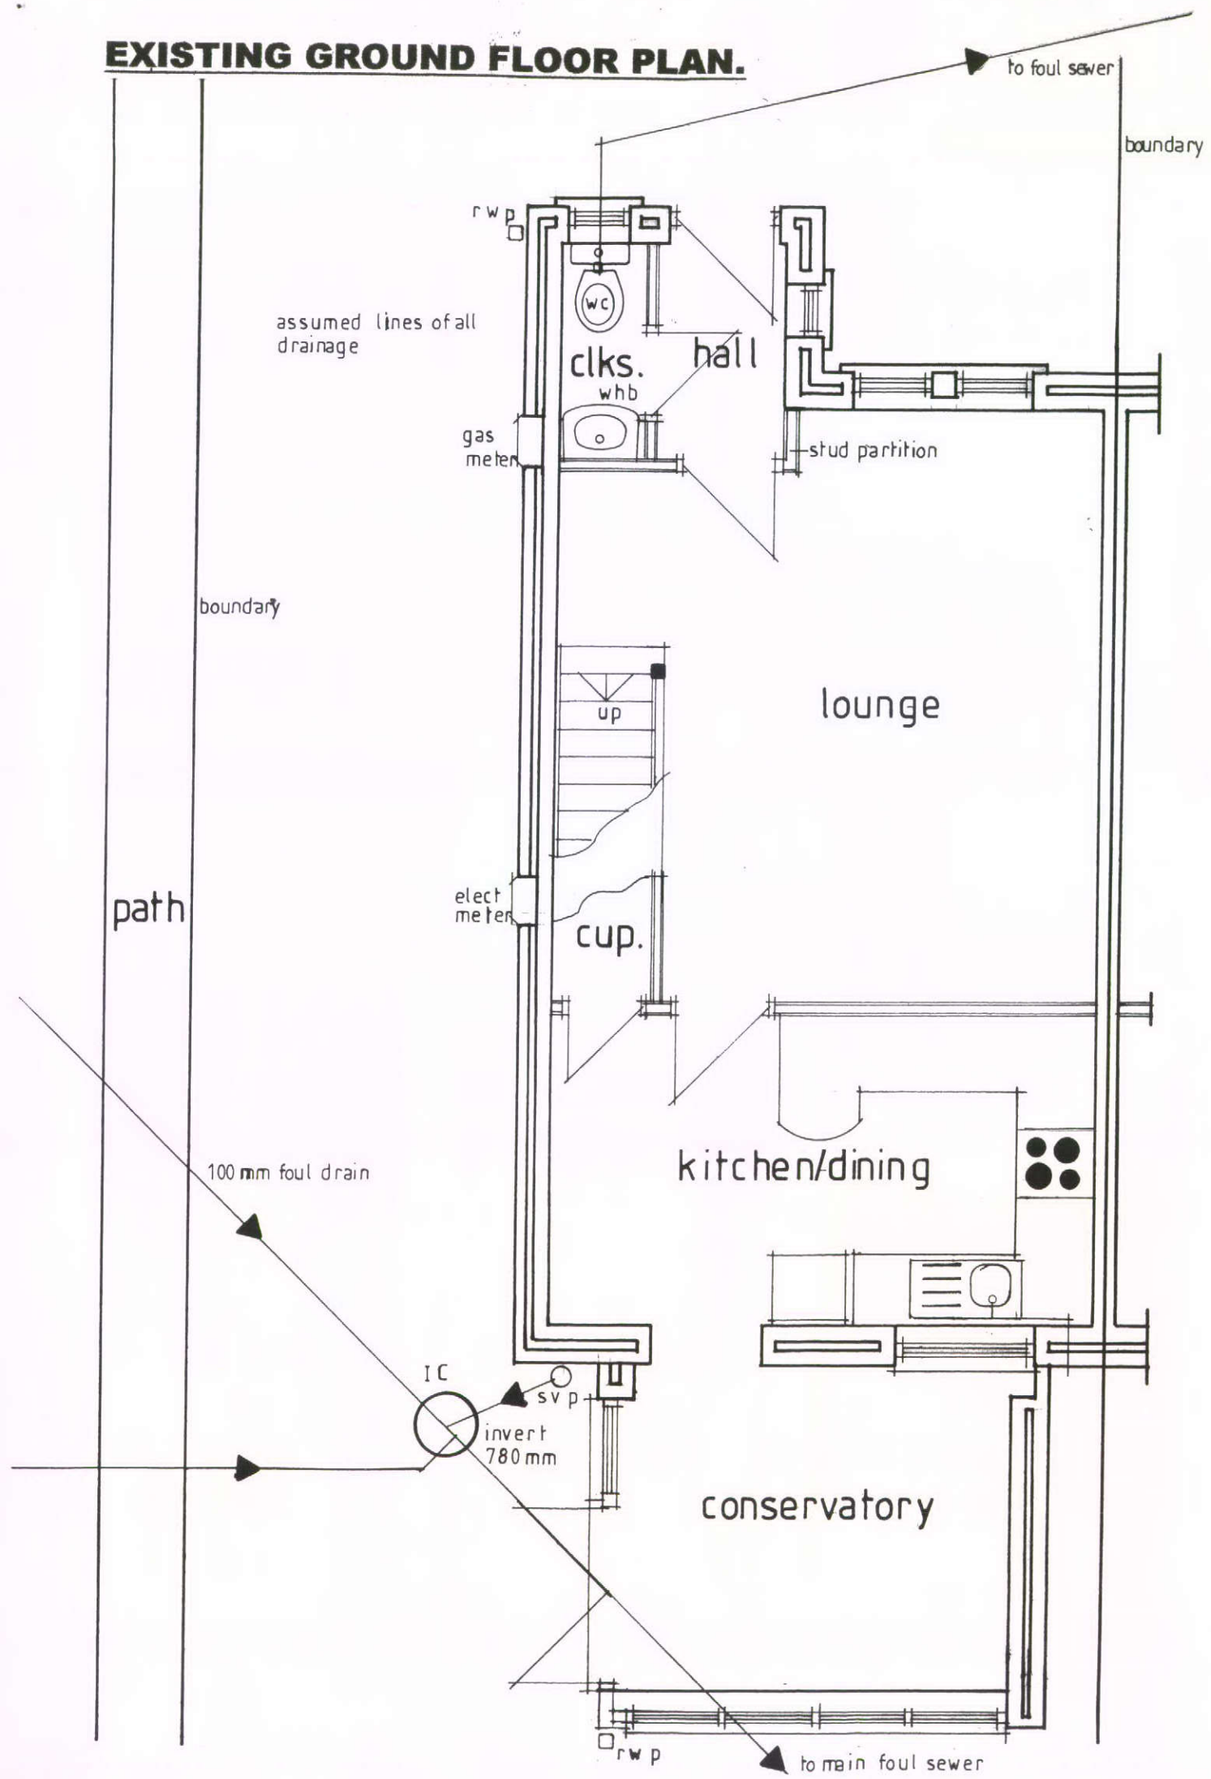

EXISTING FIRST FLOOR PLAN.

HPK/2011/0011

SHEET 3.

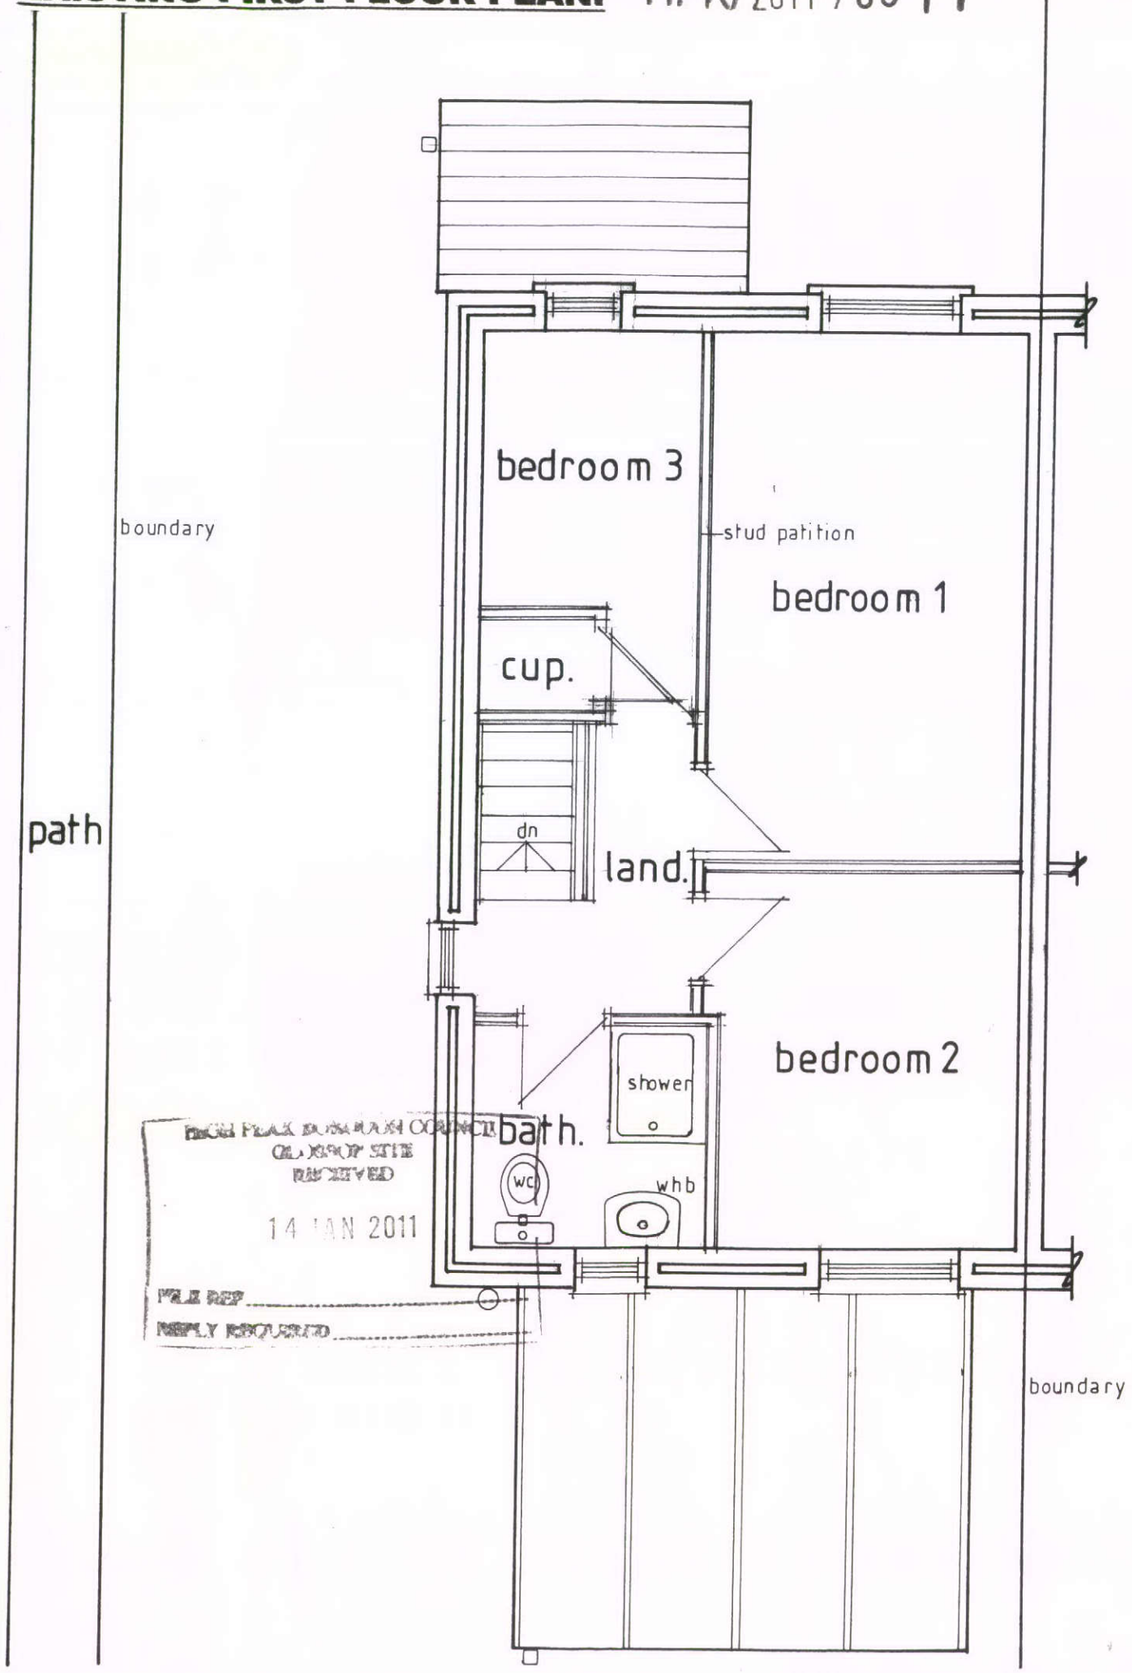

HIGH PEAK BOROUGH COUNCIL
OLD HOP STYLE
RECEIVED
14 JAN 2011
FILE REF
REPLY REQUIRED