

Roof constructed of plain concrete tiles.
Fascias 200 x 25mm timber.
Soffits vented timber with 350mm overhang.
Barge boards timber caped off with plastic patent verge.
Rainwater goods square section, white P.v.c.u.
All window frames and doors and frames timber.
Walls constructed of Peakstone tumbled artificial stone.
Conservatory white P.V.C.u. with an artificial stone base.
Roof to conservatory translucent sheets.
Soil and vent stack white P.V.C.u.
External gas and electricity meter boxes.

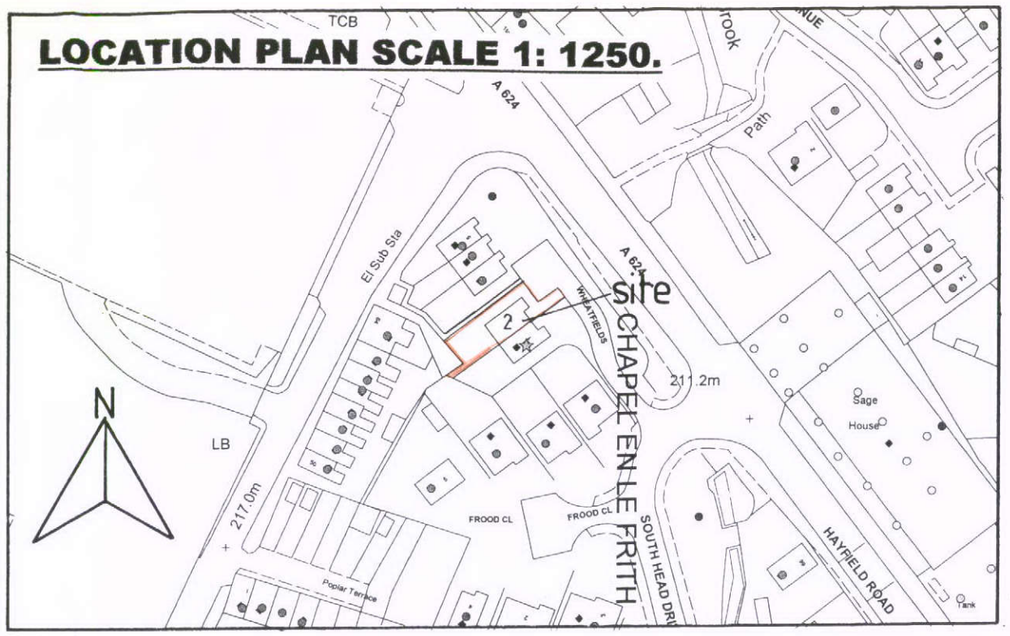

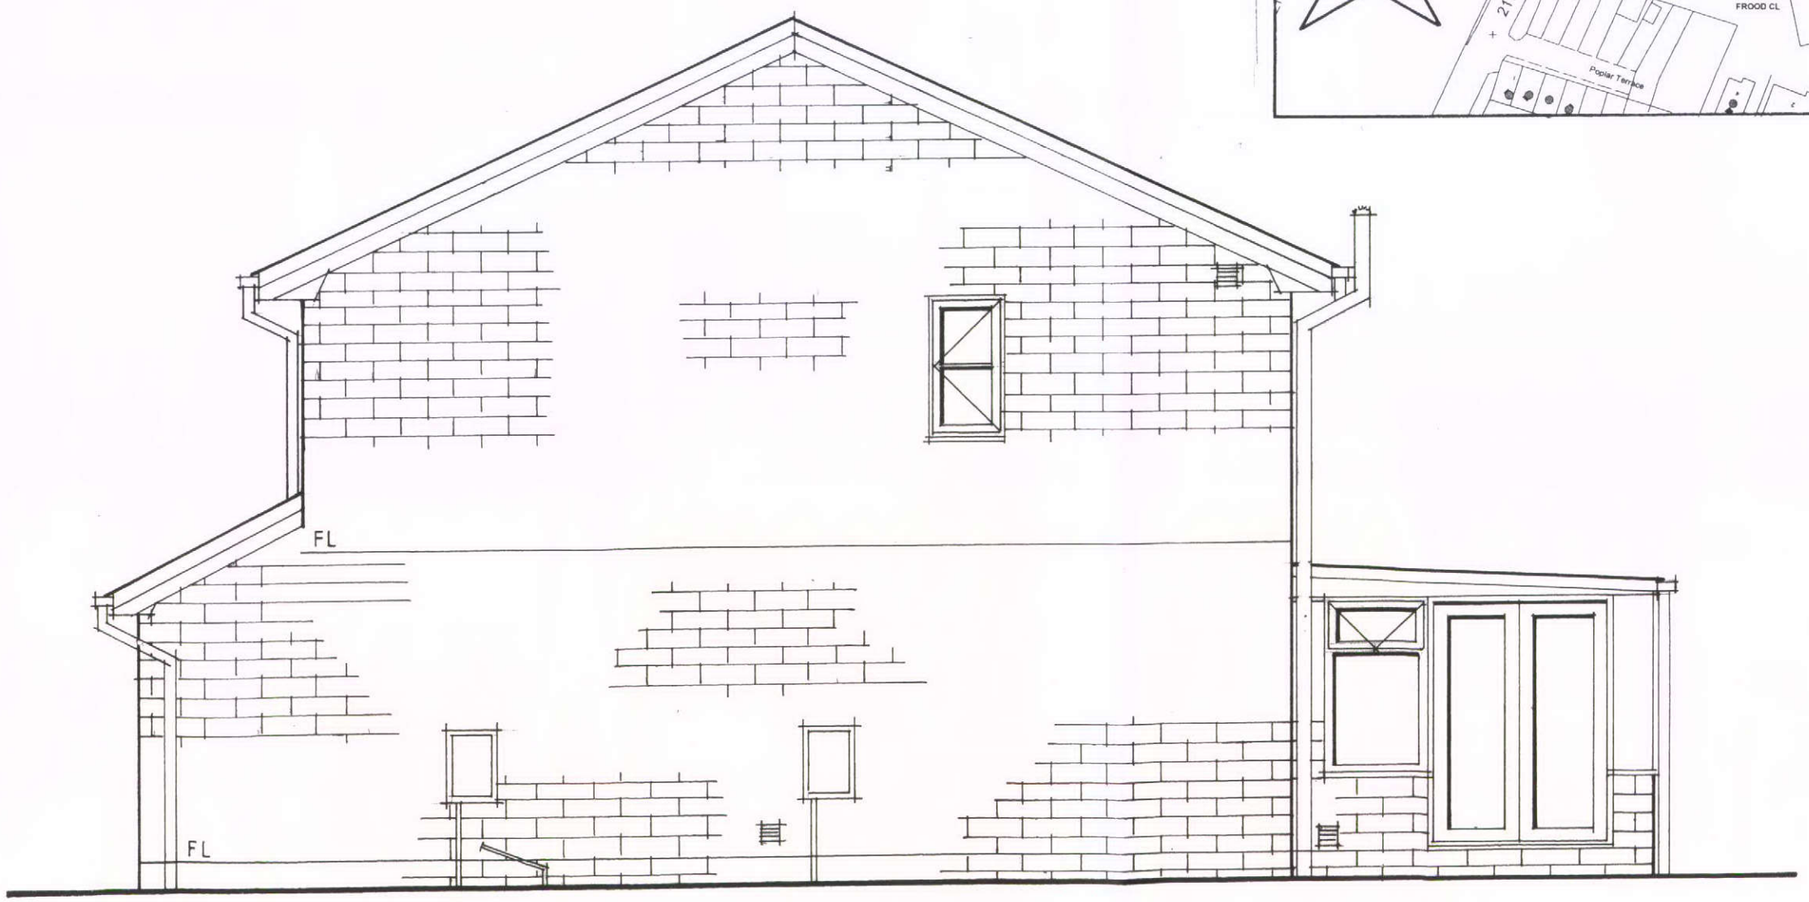

EXISTING GABLE NORTH WEST ELEVATION.

HIGH PEAK BOROUGH COUNCIL
GLOSSOP STEE
RECEIVED
14 JAN 2011
FILE REF
REPLY REQUIRED