

PROPOSED GROUND FLOOR PLAN.

PROPOSED FIRST FLOOR PLAN.

SHEET 6.

HPK/2011/0011

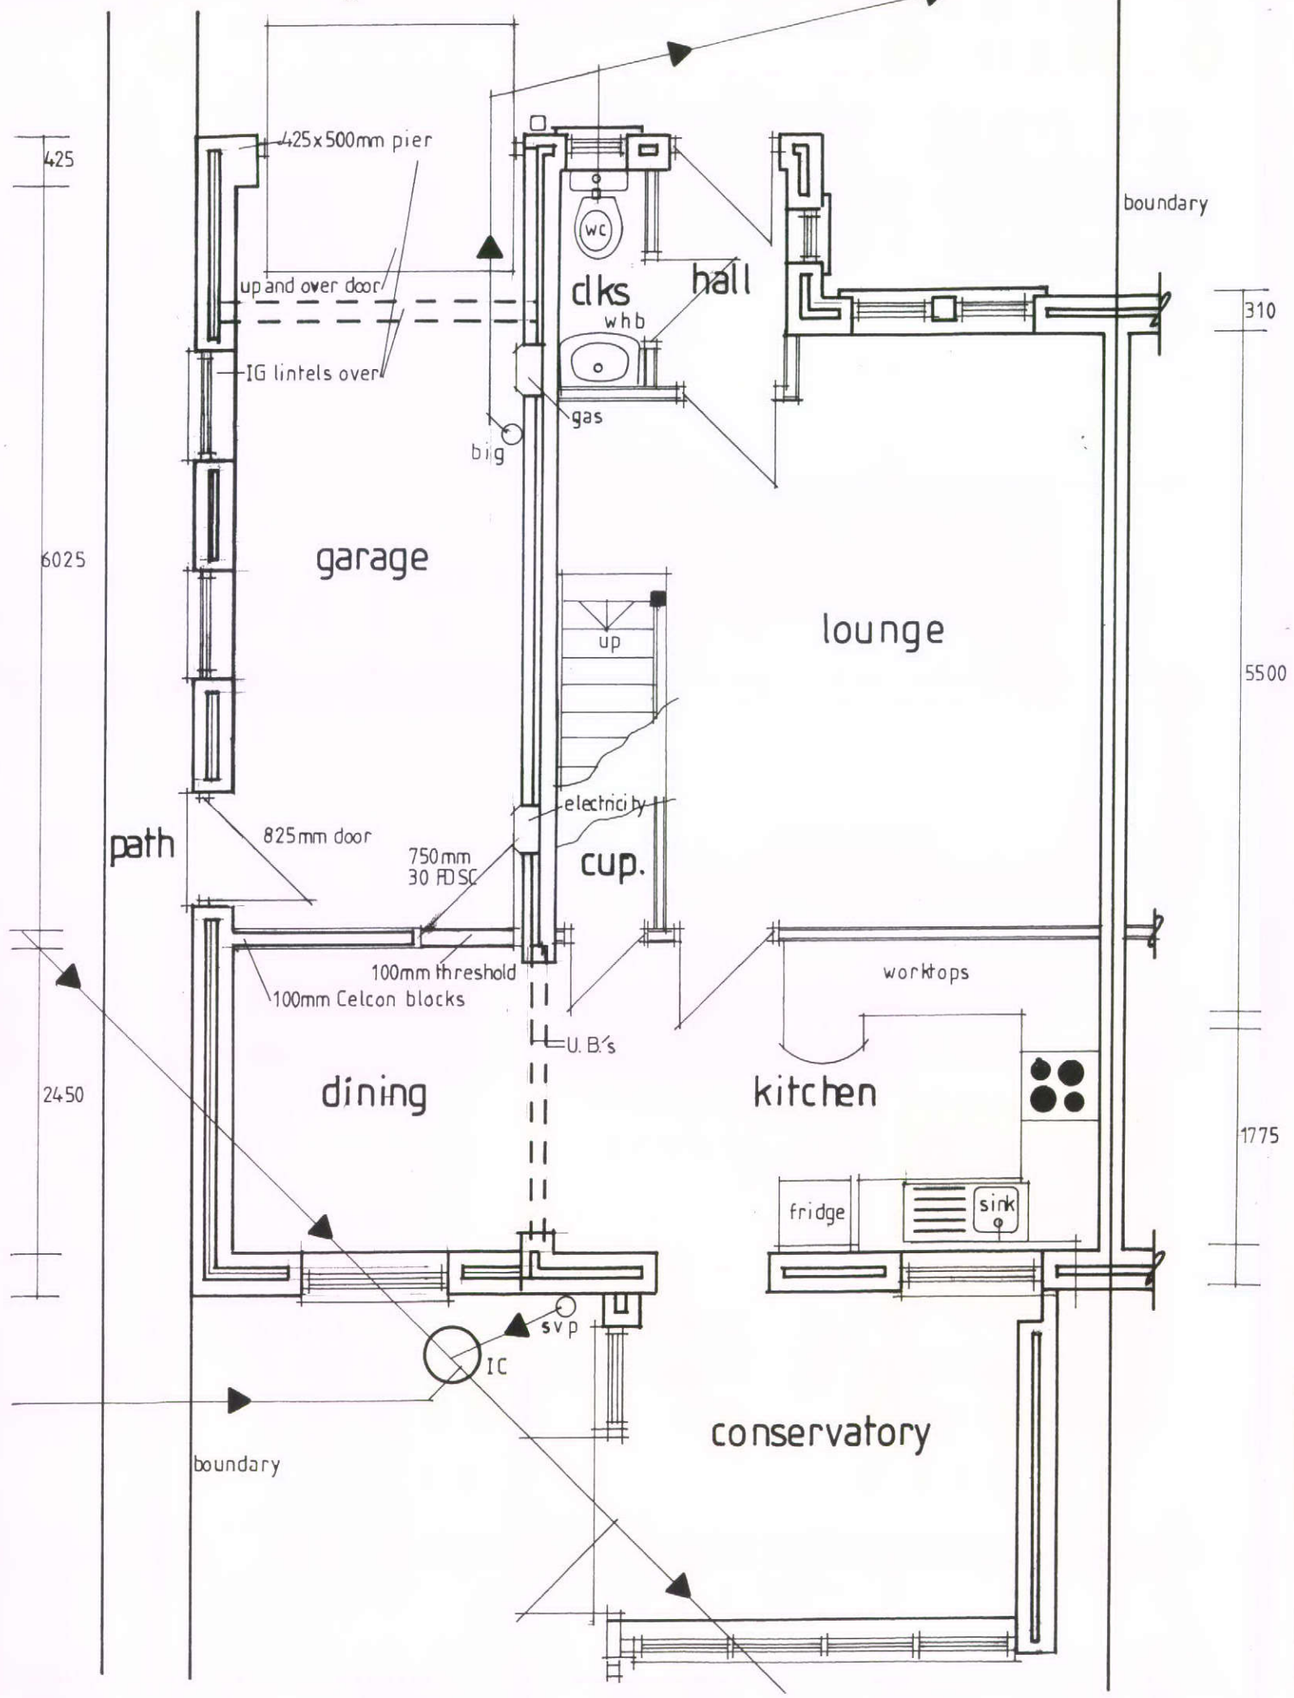

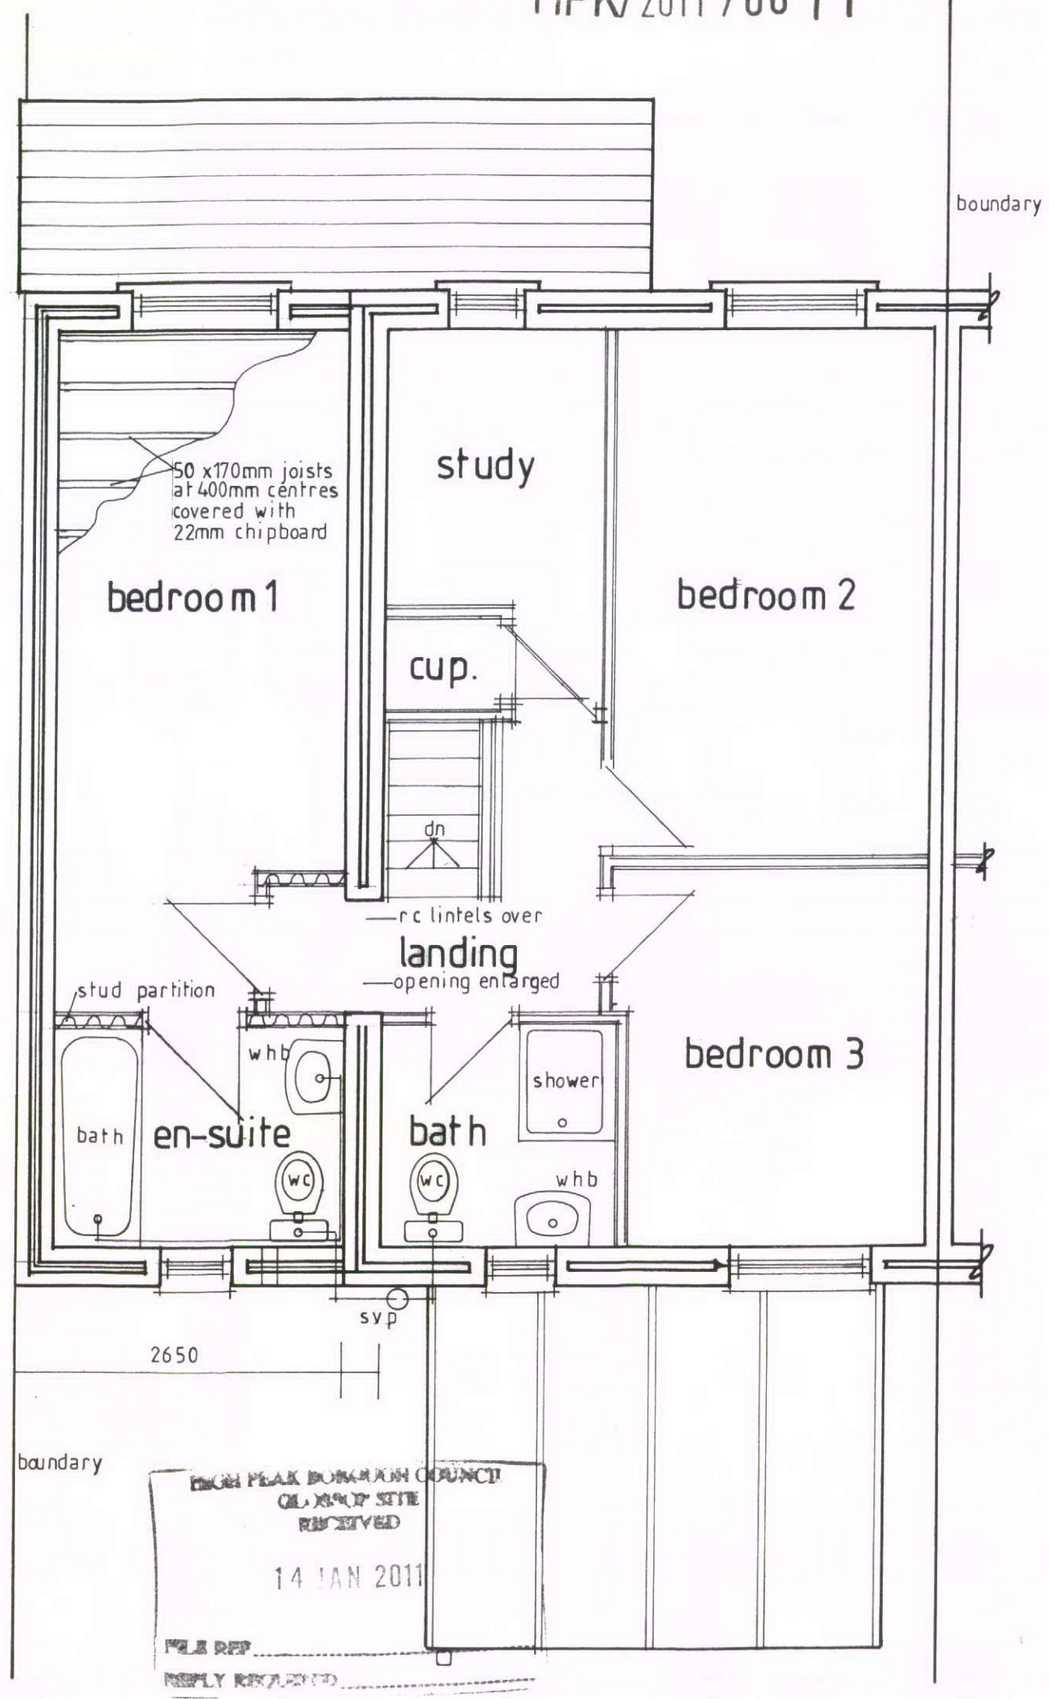

HIGH PEAK BOROUGH COUNCIL
OLD ROOF SITE
RECEIVED
14 JAN 2011
FILE REF
REPLY REQUIRED