HPK/2011/0011 **SHEET 5.**

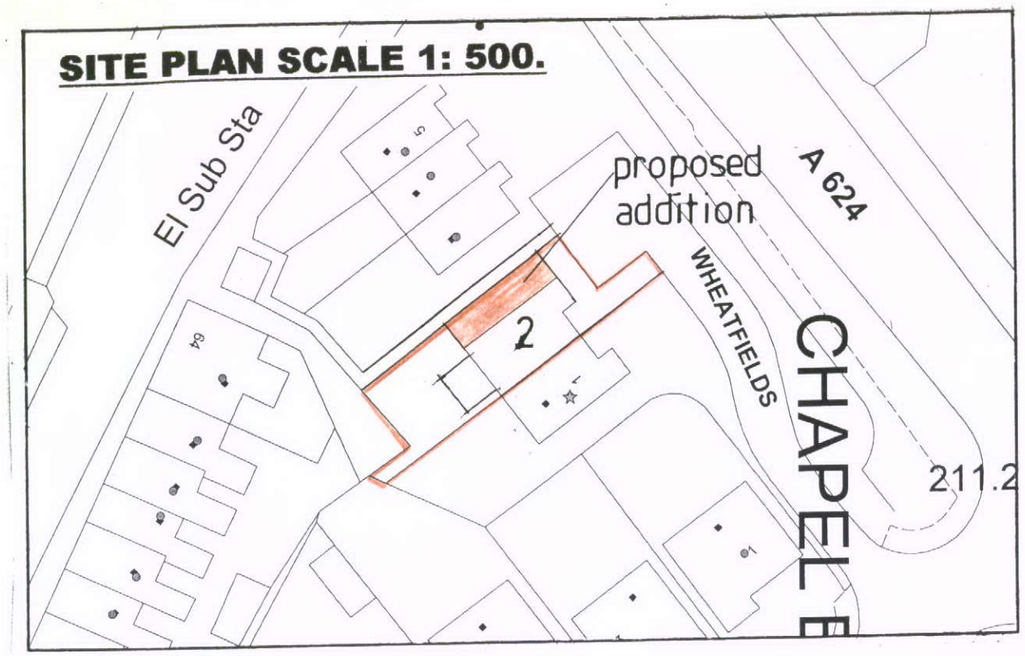

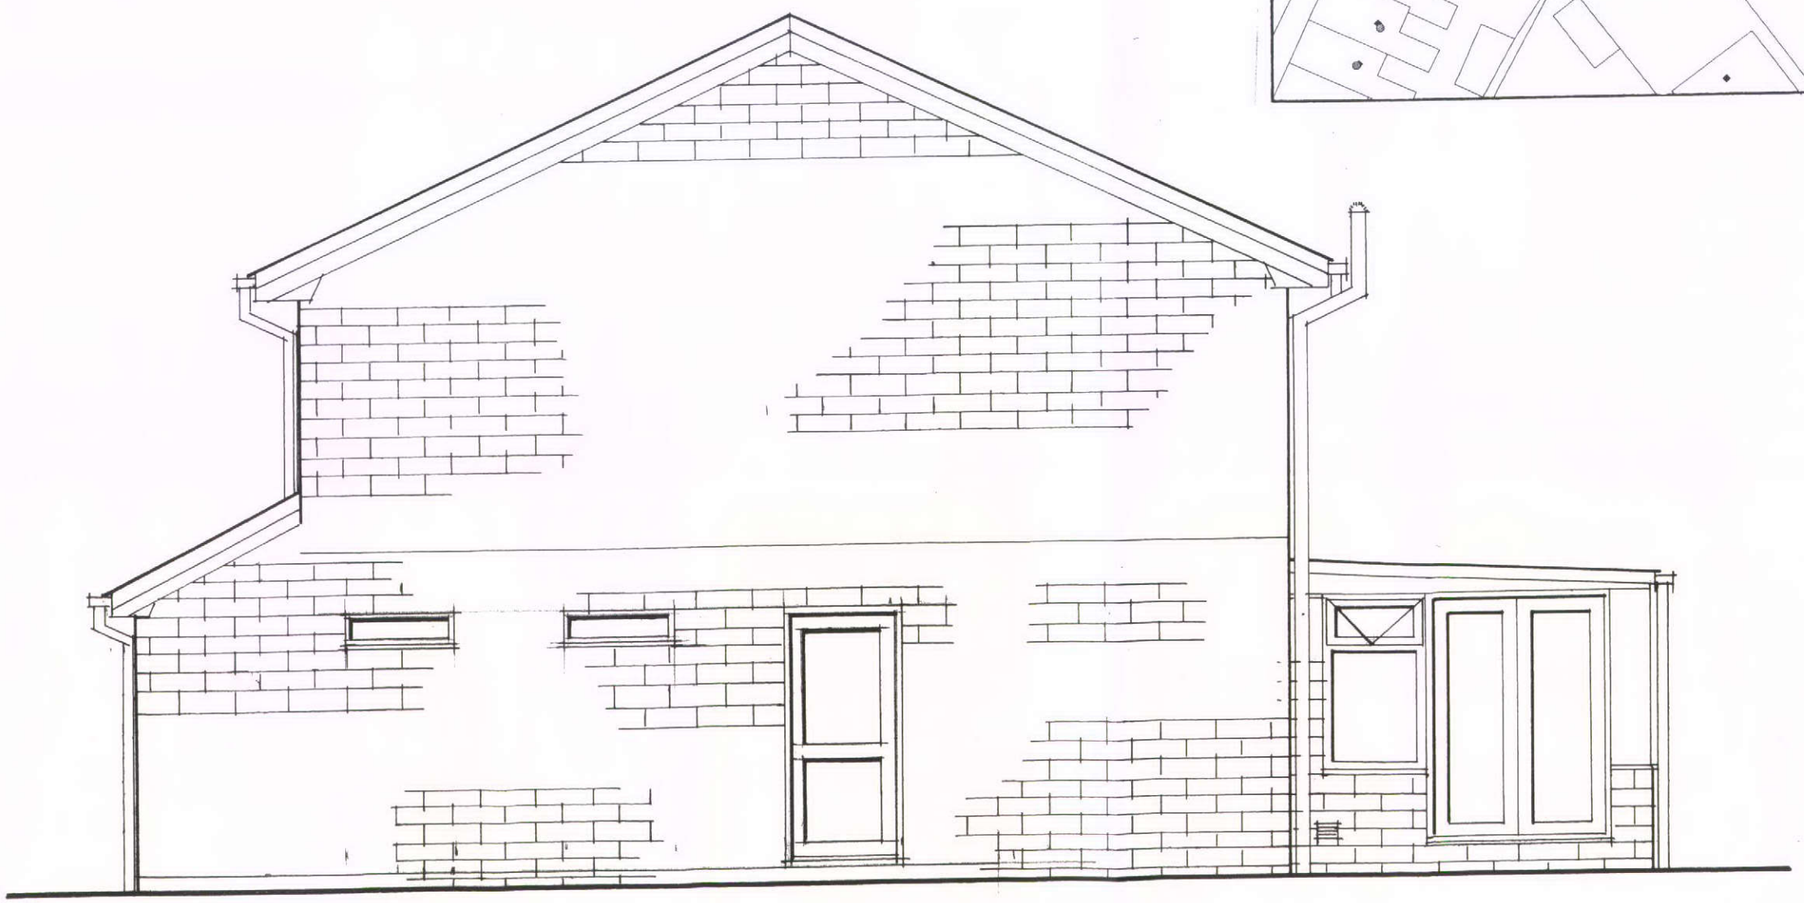

HIGH PEAK BOROUGH COUNCIL
GLOSSOP SITE
RECEIVED
14 JAN 2011
FILE REF
REPLY REQUIRED

PROPOSED GABLE NORTH WEST ELEVATION.