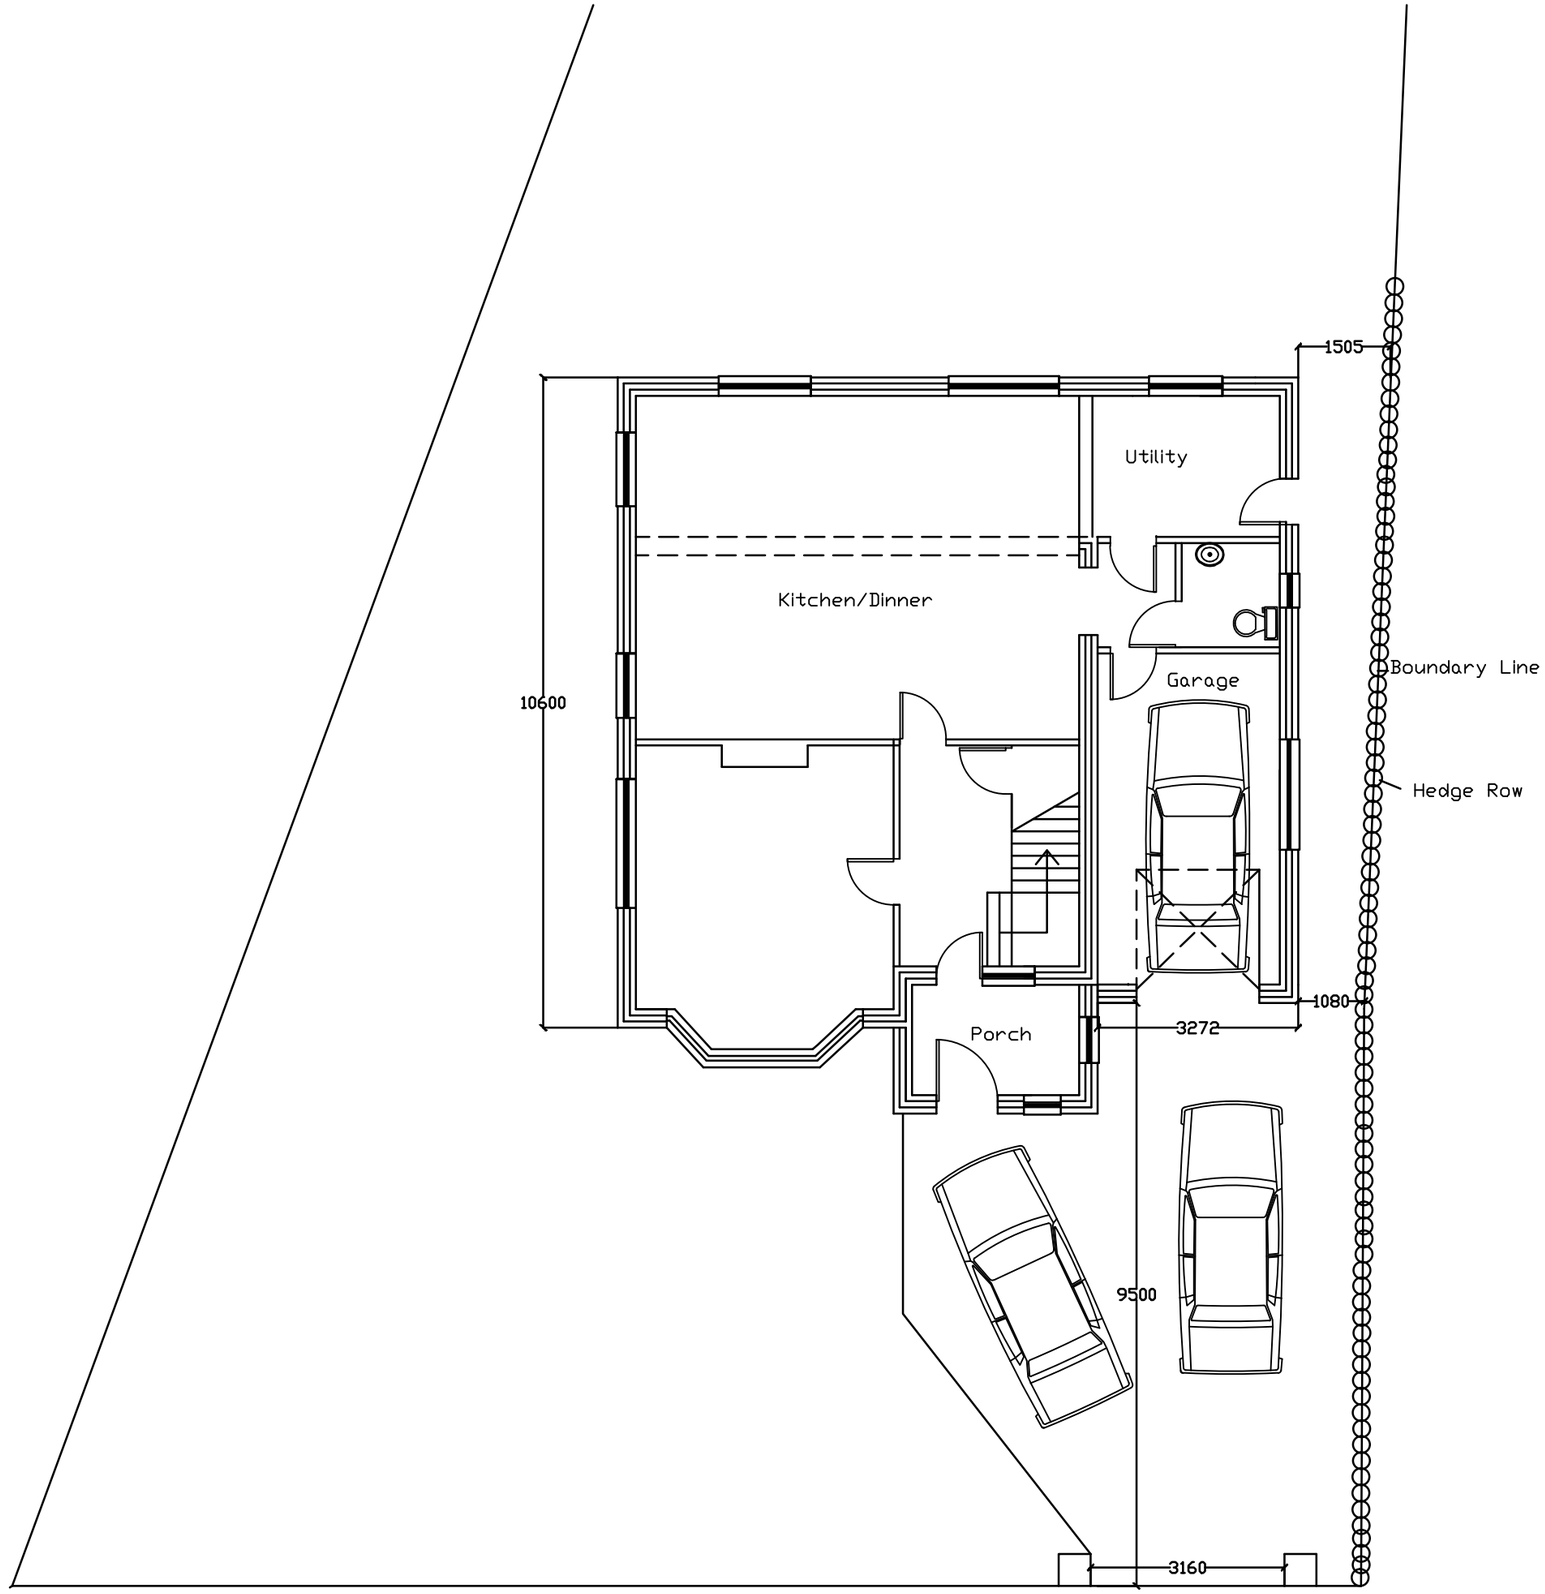


Rev	Date	Init	Details

20 LISMORE ROAD
BUXTON
DERBYSHIRE
SK17 9AZ

Boundary &
Parking Drawing

	A3
Scale 1:100	
Date 09/01/11	2011-07